INDEX TO DRAWINGS

ARCHITECTURAL & STRUCTURAL

BROWN/ BROWN/ GRIDER
ARCHITECTS ——— A.I.A.
ASTORIA, OREGON

L. R. ELLINGWOOD
STRUCTURAL ENGINEER
PORTLAND OREGON

1 SITE PLAN
2 PILE, FOUNDATION PLAN & DETAILS
3 FOUNDATION & STAIR DETAILS
4 MAIN LEVEL FRAMING PLAN & DETAILS
5 POOL SECTION & DETAILS
6 MAIN & LOWER LEVEL FLOOR PLANS, REMODEL AREA PLAN & ELEV'S. ROOM FINISH SCHEDULE
7 DRESSING AREA FLOOR PLAN & ELEV'S. DOOR SCHEDULE, WINDOW SCHEDULE
8 EXTERIOR ELEVATIONS, BUILDING SECTIONS & DETAILS
9 REFLECTED CEILING & ROOF FRAMING PLAN, ROOF PLAN & WALL SECTIONS

MECHANICAL & ELECTRICAL

MORRISON, FUNATAKE & ASSOCIATES, INC.
CONSULTING ENGINEERS
PORTLAND OREGON

M1 PLUMBING PLANS, SCHEDULES & DETAILS
M2 HEATING VENTILATING PLANS & DETAILS
M3 MECHANICAL ROOM PLAN, SCHEDULES & DETAILS
E1 ELECTRICAL PLANS, SCHEDULES & RISER DIAGRAM

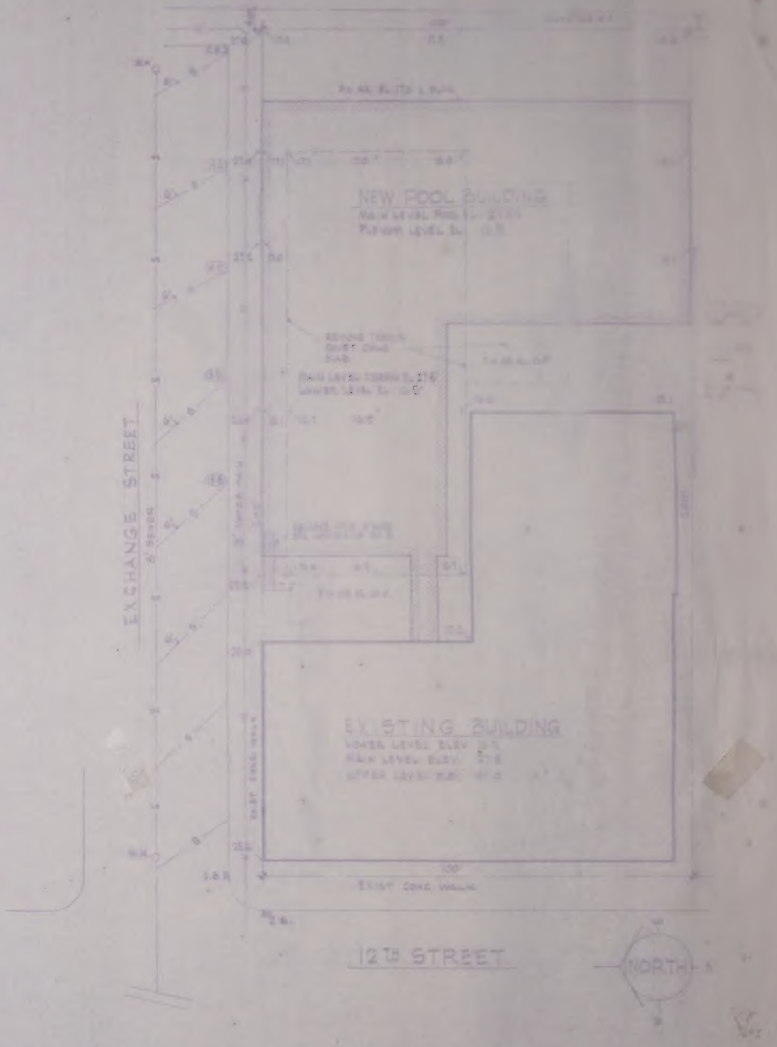

SITE PLAN 1/16" = 1'-0"

LEGEND

+27.5 EXISTING GRADE ELEVATIONS
(4.9) END OF SEWER LATERALS FROM CITY RECORDS

REGISTERED ARCHITECT
STATE OF OREGON

BROWN/BROWN/GRIDER
ARCHITECTS/A.I.A. ASTORIA, OREGON
TOM POTTER / ASSOCIATE
DATE [illegible] PROJECT [illegible]

1

YMCA SWIMMING POOL
ASTORIA OREGON

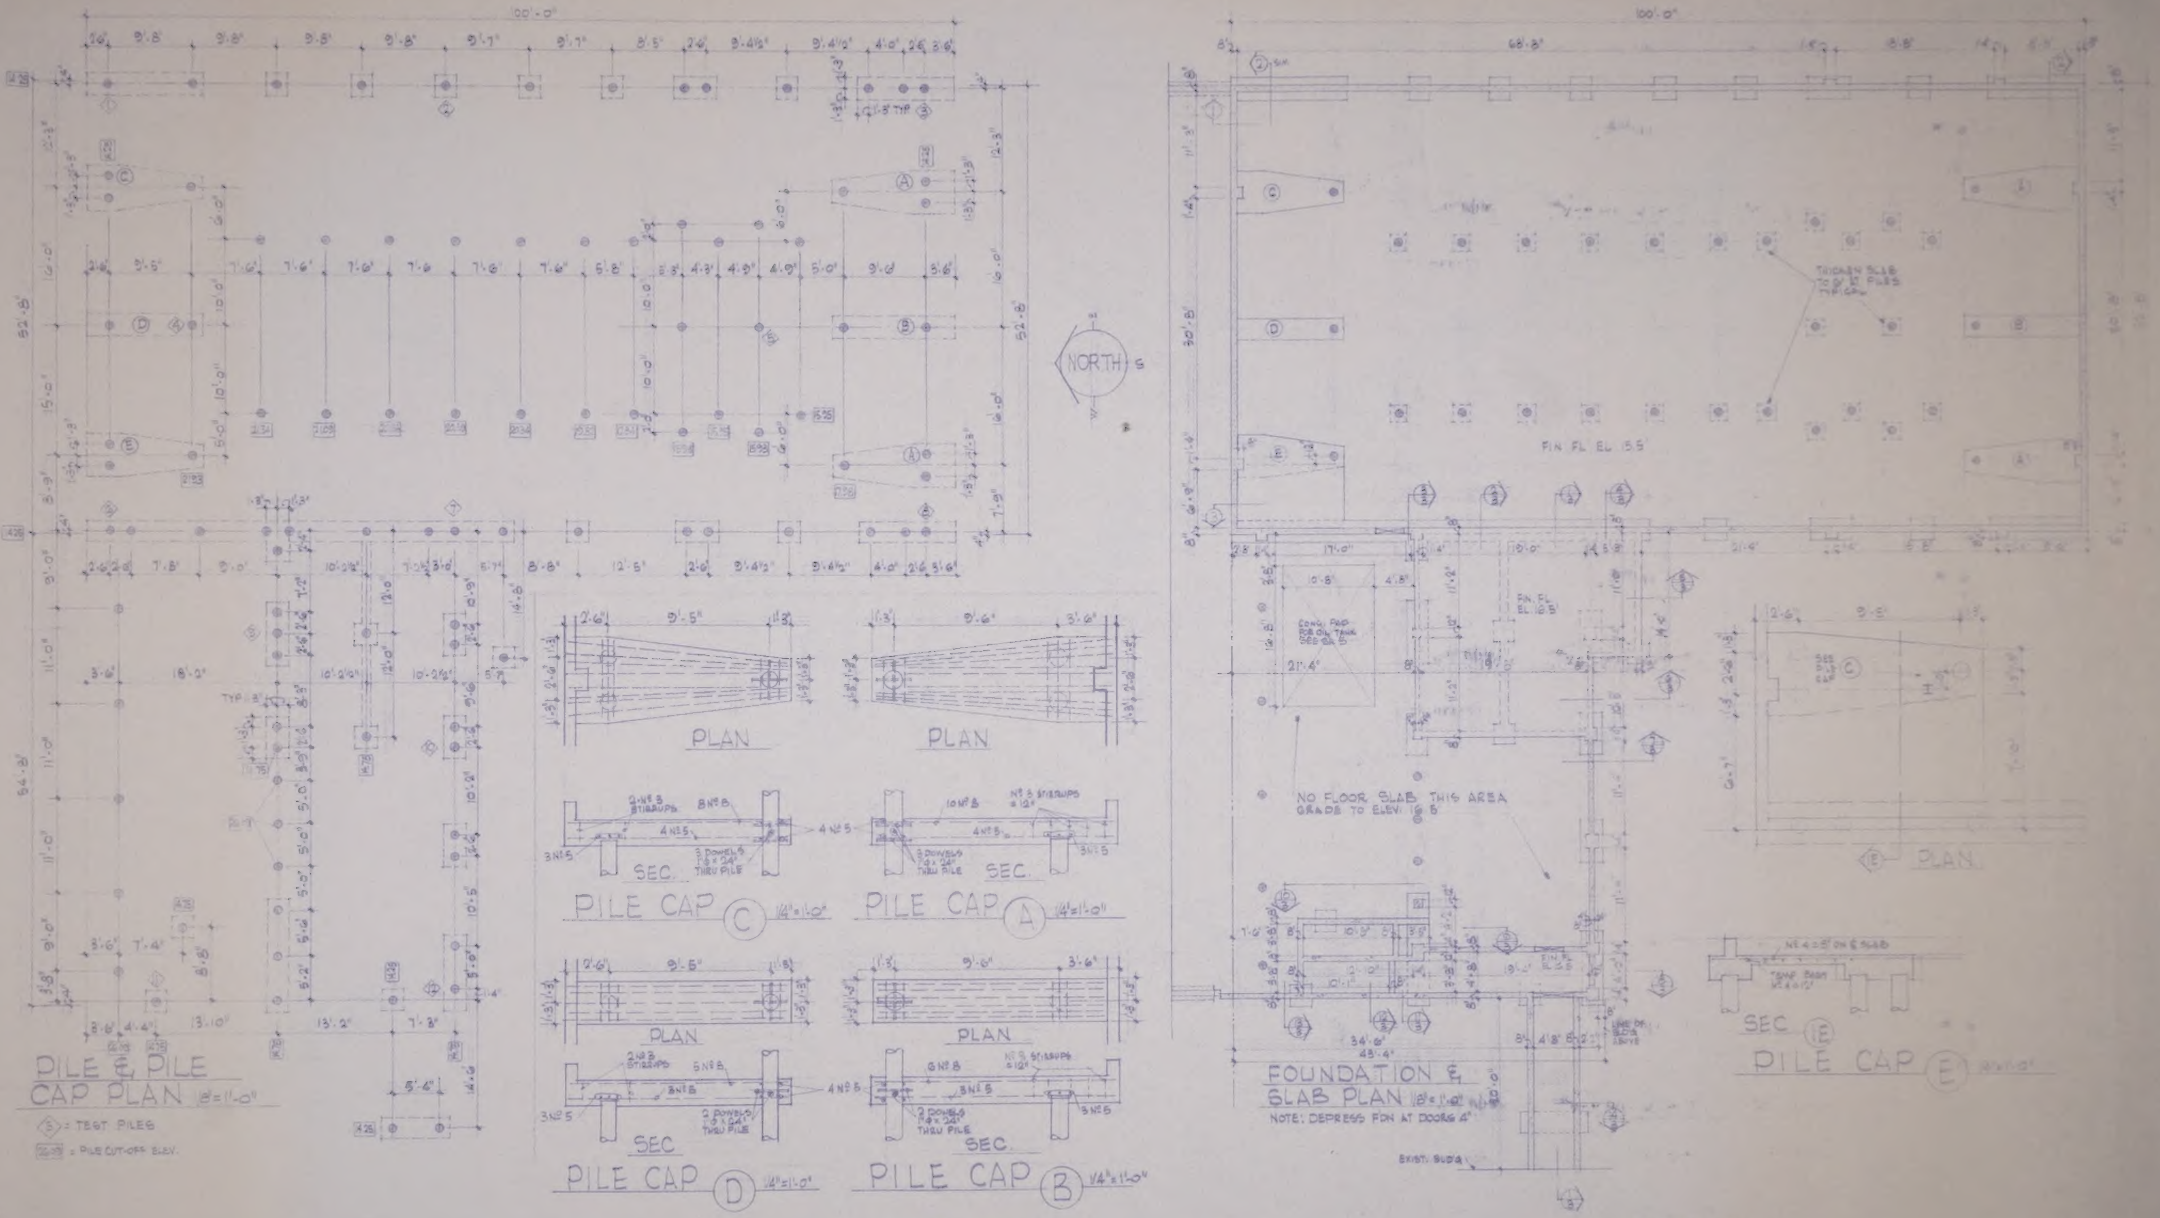

PILE & PILE CAP PLAN 1/8"=1'-0"

Ⓢ = TEST PILES

▭ = PILE CUT-OFF ELEV.

PILE CAP Ⓒ 1/4"=1'-0"

PILE CAP Ⓐ 1/4"=1'-0"

PILE CAP Ⓓ 1/4"=1'-0"

PILE CAP Ⓑ 1/4"=1'-0"

FOUNDATION & SLAB PLAN 1/8"=1'-0"

NOTE: DEPRESS FDN AT DOORS 4"

SEC. Ⓔ

PILE CAP Ⓔ 1/4"=1'-0"

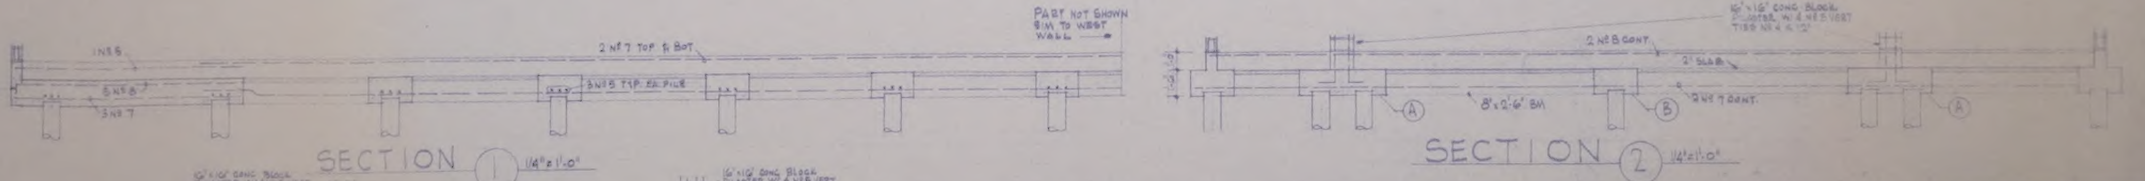

SECTION ① 1/4"=1'-0"

SECTION ② 1/4"=1'-0"

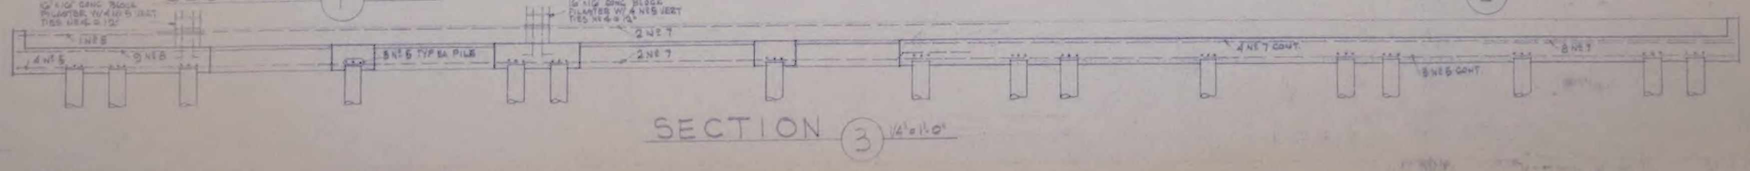

SECTION ③ 1/4"=1'-0"

BROWN/BROWN/GRIDER
ARCHITECTS/A.I.A. ASTORIA, OREGON
TOM POTTER / ASSOCIATE
DATE [illegible] PROJECT [illegible]

2
SHEET

YMCA SWIMMING POOL
ASTORIA OREGON

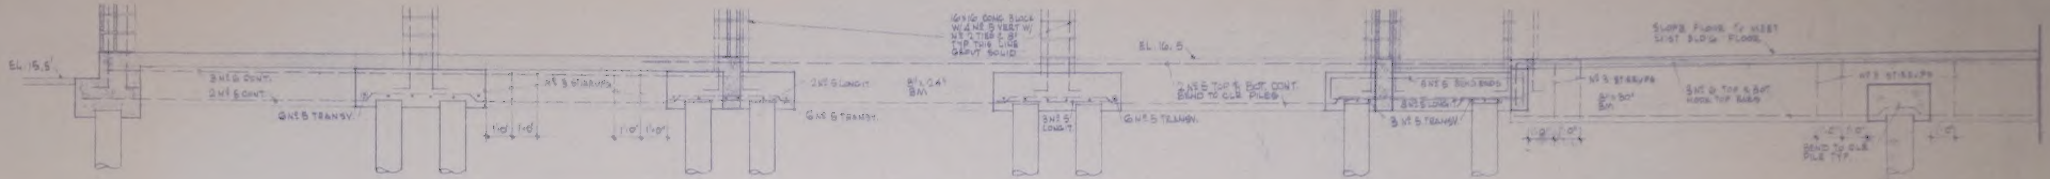

SECTION ① 3/8"=1'-0"

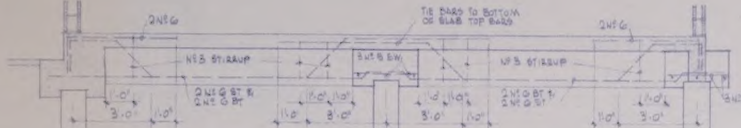

SECTION ② 3/8"=1'-0"

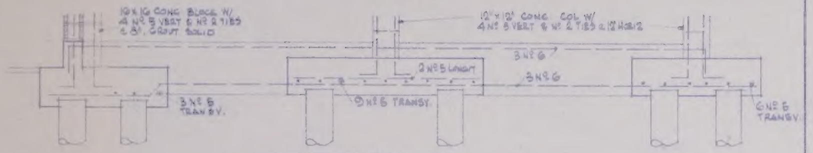
12 x 16 CONC. BLOCK W/ 4 Nº 5 VERT & Nº 2 TIES @ 8", GROUT SOLID
12" x 12" CONC. COL. W/ 4 Nº 5 VERT & Nº 2 TIES @ 12" HORIZ
3 Nº 6
2 Nº 5 LONGIT
3 Nº 6
3 Nº 5 TRANSV.
9 Nº 5 TRANSV.
6 Nº 5 TRANSV.

SECTION ③ 3/8"=1'-0"

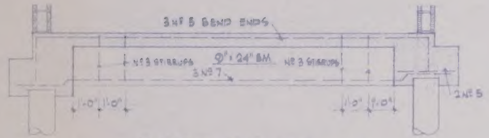

SECTION ④ 3/8"=1'-0"

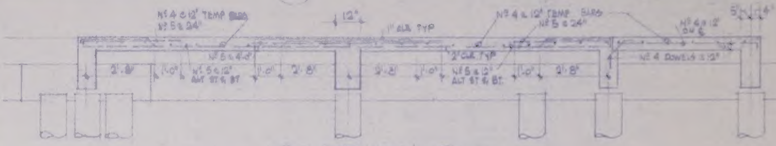
Nº 4 @ 12" TEMP BARS Nº 5 @ 24"
12"
Nº 4 @ 12" TEMP. BARS Nº 5 @ 24"
Nº 4 DOWELS @ 12"
2'-8"
2'-8"

SECTION ⑤ 3/8"=1'-0"

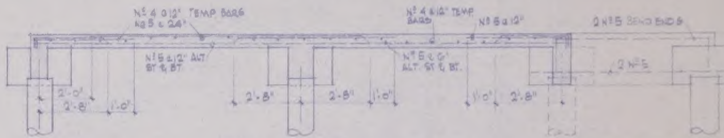

SECTION ⑥ 3/8"=1'-0"

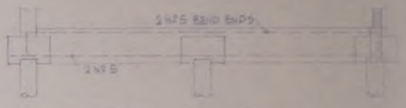

SECTION ⑦

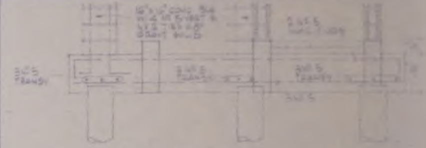

SECTION ⑪ 3/8"=1'-0"

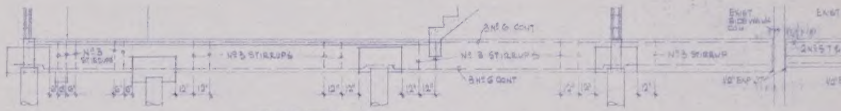

SECTION ⑧ 1/4"=1'-0"

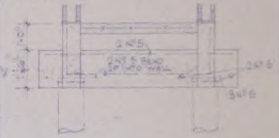

SEC ⑭ 3/8"=1'-0"

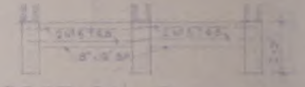

SECTION ⑫

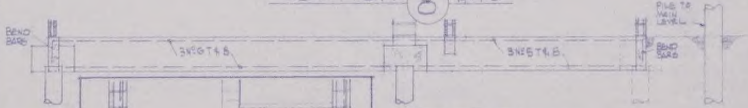

SECTION ⑨ 1/4"=1'-0"

NOTE:
MECH. ROOM, PILE CAPS, GRADE BEAMS & FLOOR TO BE POURED TOGETHER. INTERIOR FORMS TO REMAIN IN GROUND

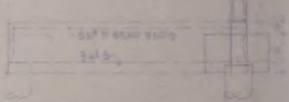

SECTION ⑬

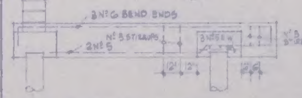

SECTION ⑩ 1/4"=1'-0"

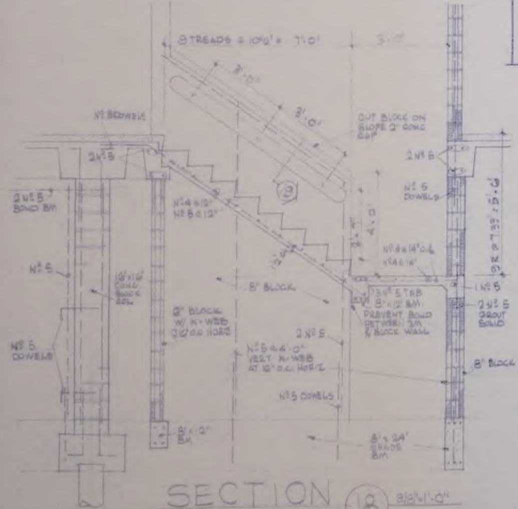

SECTION ⑱ 3/8"=1'-0"

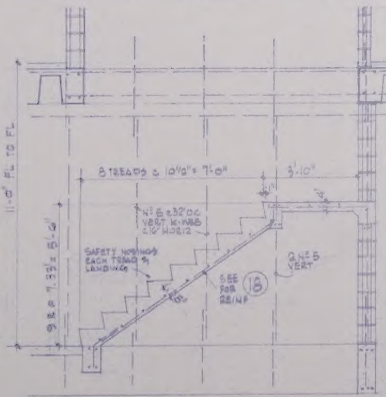

SECTION ⑰ 3/8"=1'-0"

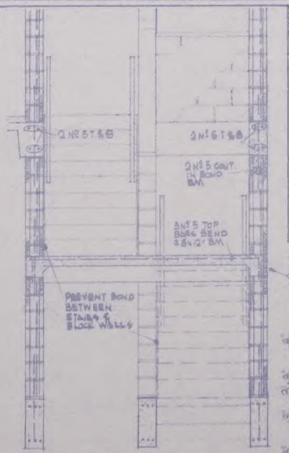
2 Nº 5 T & B
2 Nº 6 T & B
PREVENT BOND BETWEEN STAIRS & BLOCK WALLS
CUT BLOCK AROUND LANDING ON EXTERIOR WALL

SEC. ⑯ 3/8"=1'-0"

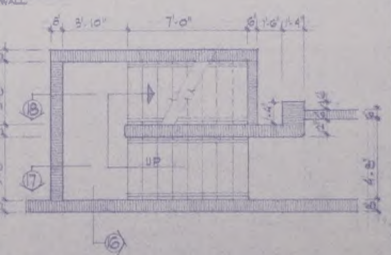

STAIR Nº 1 LOWER LEVEL PLAN 1/4"=1'-0"

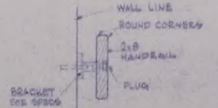

HANDRAIL DET ⑲ 1½"=1'-0"

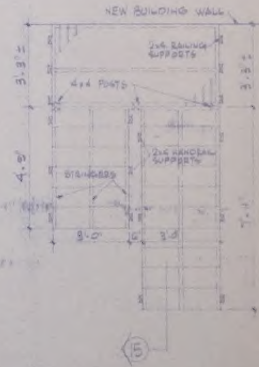

PLAN 3/8"=1'-0"

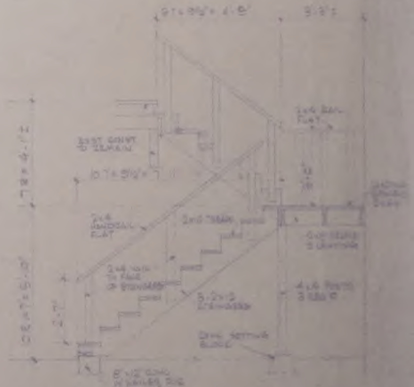

SECTION ⑮ 3/8"=1'-0"

EXTERIOR STAIR DETAILS

BROWN/BROWN/GRIDER
ARCHITECTS/A.I.A. ASTORIA, OREGON
TOM POTTER/ASSOCIATE
DATE SEPT. 8, 1972 PROJECT 72201

3
SHEET

YMCA SWIMMING POOL
ASTORIA, OREGON

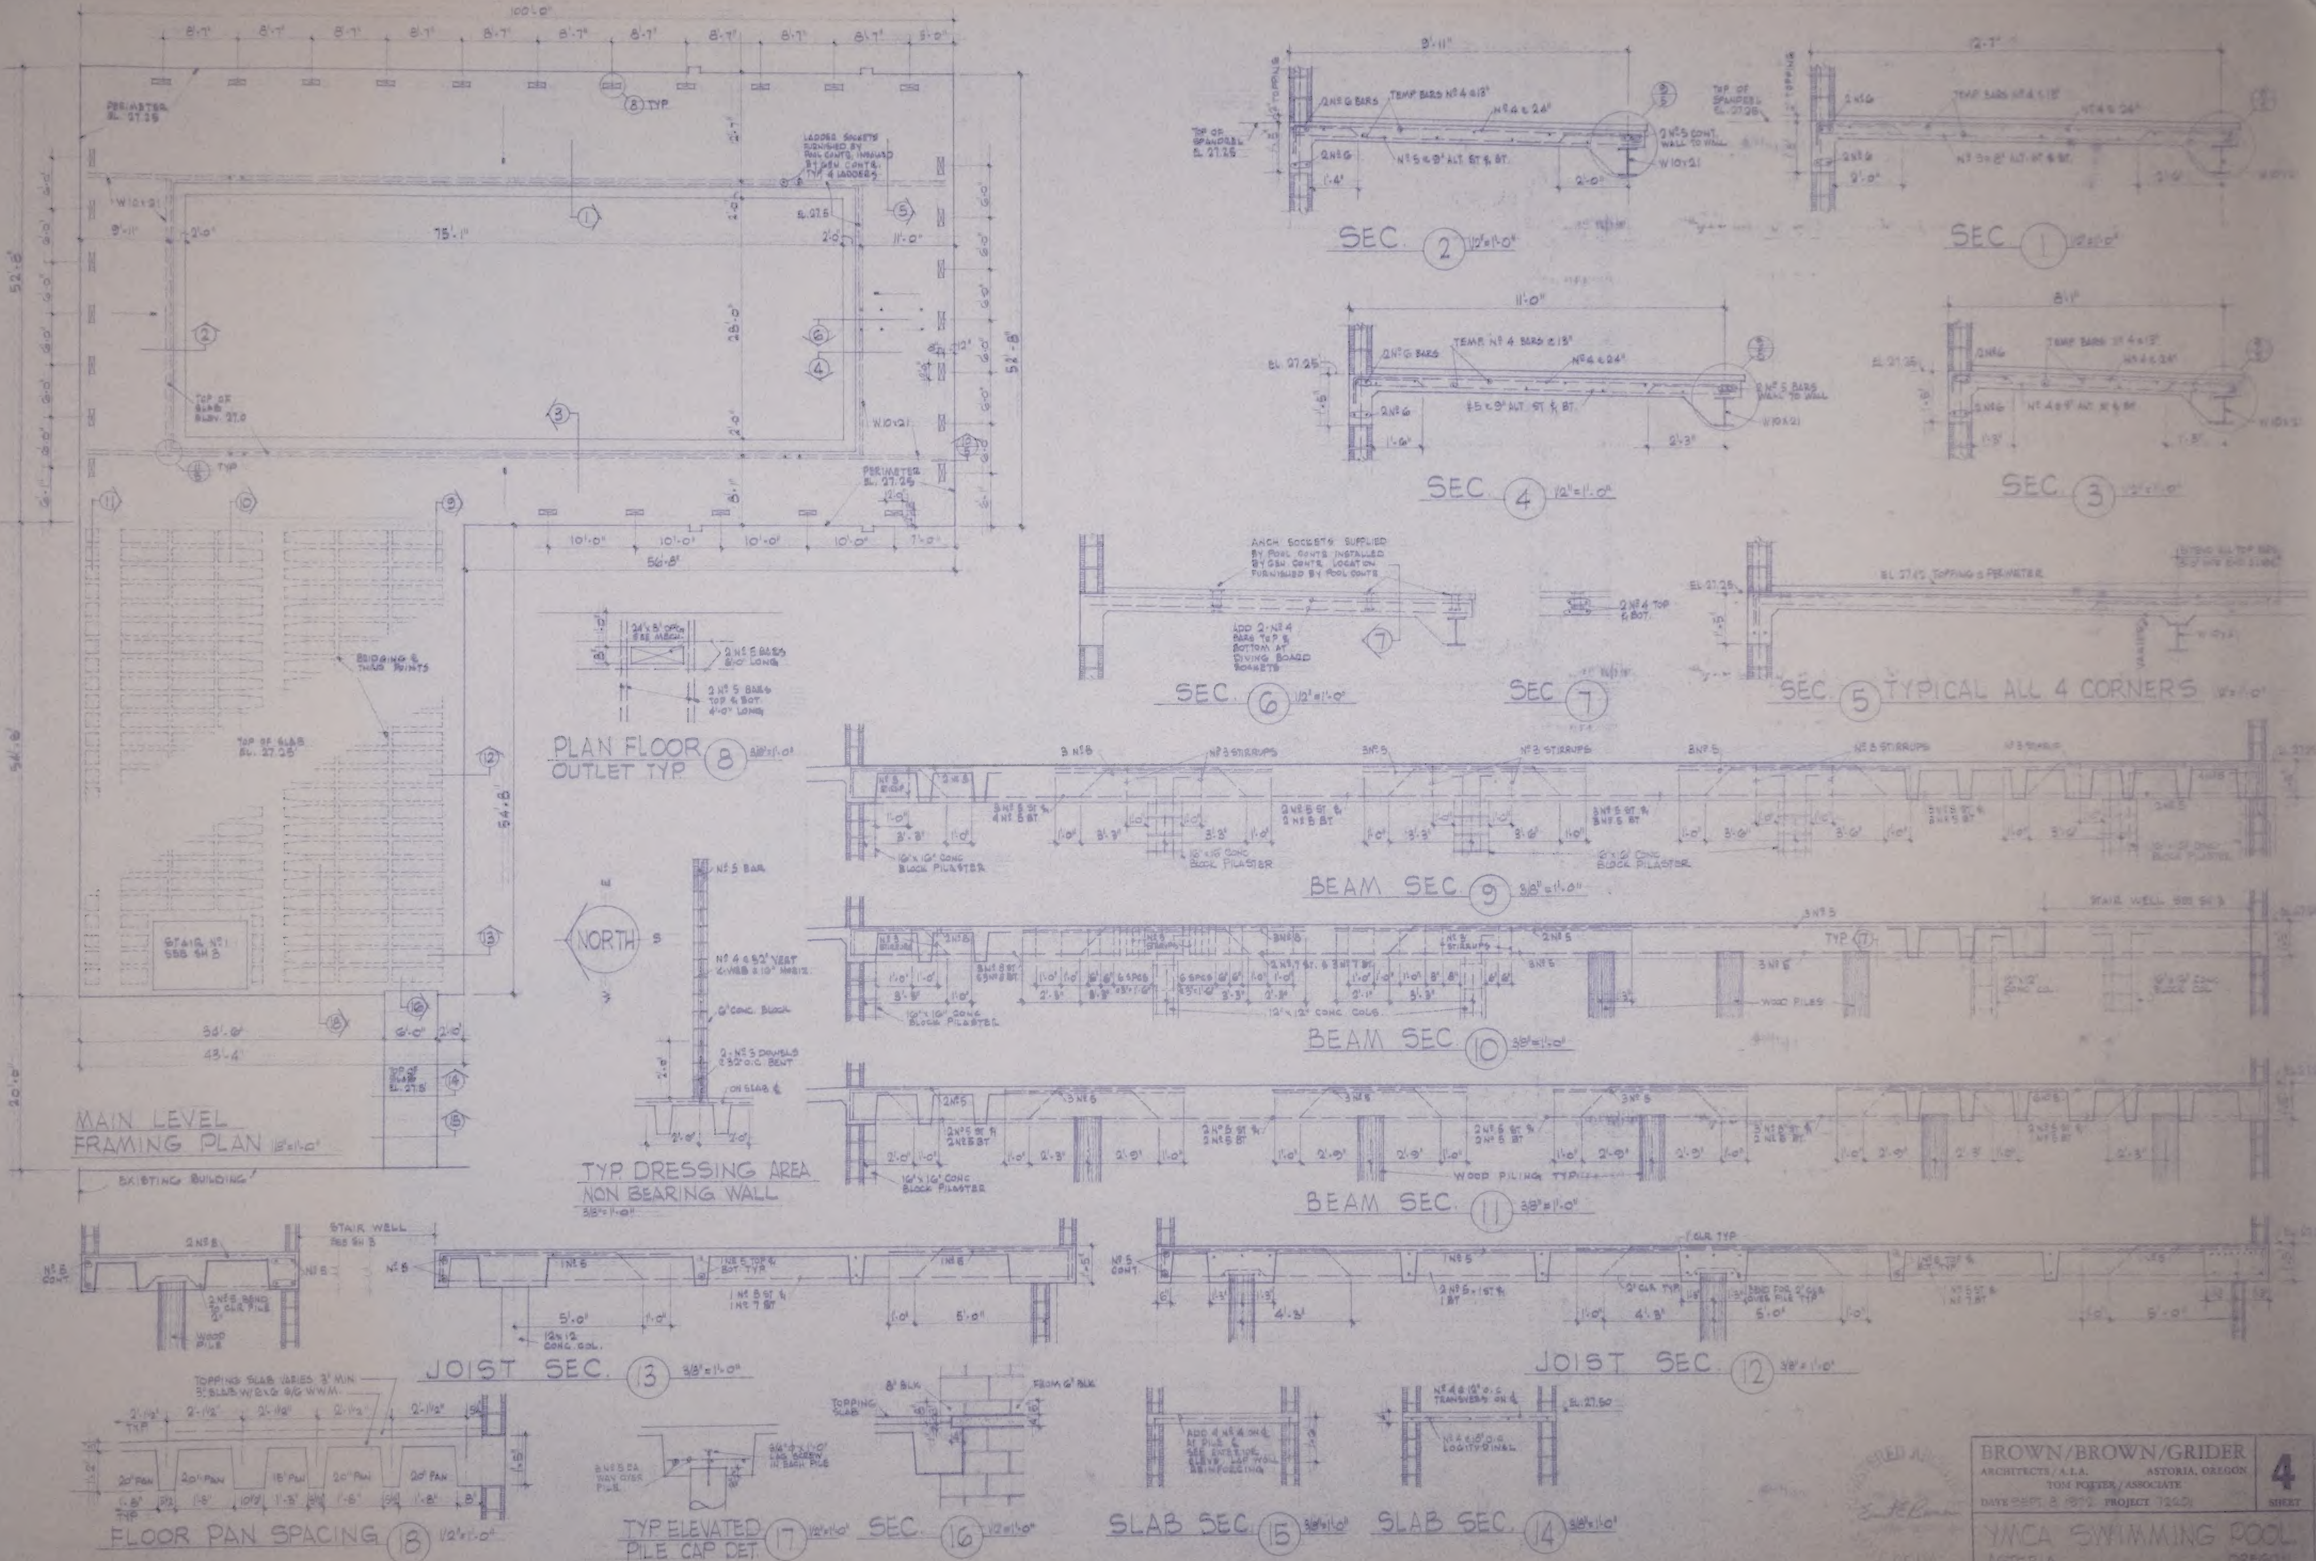

MAIN LEVEL FRAMING PLAN 1/8"=1'-0"
EXISTING BUILDING
100'-0"
75'-1"
56'-8"
52'-8"
54'-8"
28'-0"
PERIMETER EL. 27.25
TOP OF SLAB ELEV. 27.0
TOP OF SLAB EL. 27.25
LADDER SOCKETS FURNISHED BY POOL CONTR. INSTALLED BY GEN CONTR. TYP 4 LADDERS
W10x21
BRIDGING @ THIRD POINTS
STAIR NO 1 SEE SH 3
NORTH
SEC 1 1/2"=1'-0"
SEC 2 1/2"=1'-0"
SEC 3 1/2"=1'-0"
SEC 4 1/2"=1'-0"
SEC 5 TYPICAL ALL 4 CORNERS 1/2"=1'-0"
SEC 6 1/2"=1'-0"
SEC 7
ANCH SOCKETS SUPPLIED BY POOL CONTR INSTALLED BY GEN CONTR LOCATION FURNISHED BY POOL CONTR
ADD 2-NO 4 BARS TOP & BOTTOM AT DIVING BOARD SOCKETS
PLAN FLOOR OUTLET TYP 8 3/8"=1'-0"
TYP DRESSING AREA NON BEARING WALL 3/8"=1'-0"
BEAM SEC 9 3/8"=1'-0"
BEAM SEC 10 3/8"=1'-0"
BEAM SEC 11 3/8"=1'-0"
10"x10" CONC BLOCK PILASTER
WOOD PILES
WOOD PILING TYP
12"x12" CONC COLS
STAIR WELL SEE SH 3
JOIST SEC 12 3/8"=1'-0"
JOIST SEC 13 3/8"=1'-0"
FLOOR PAN SPACING 18 1/2"=1'-0"
TOPPING SLAB VARIES 3" MIN 3" SLAB W/6x6 6/6 WWM
TYP ELEVATED PILE CAP DET. 17 1/2"=1'-0"
SEC 16 1/2"=1'-0"
SLAB SEC 15 3/8"=1'-0"
SLAB SEC 14 3/8"=1'-0"

BROWN/BROWN/GRIDER
ARCHITECTS / A.I.A. ASTORIA, OREGON
TOM POTTER / ASSOCIATE
DATE SEPT 8 1972 PROJECT 7220

4
SHEET

YMCA SWIMMING POOL
ASTORIA OREGON

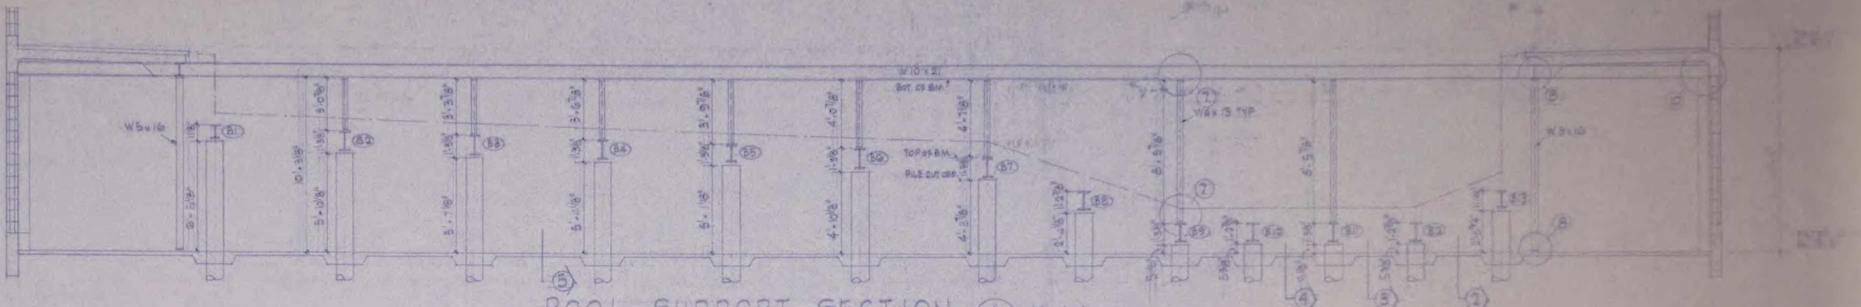

POOL SUPPORT SECTION ① 1/4"=1'-0"

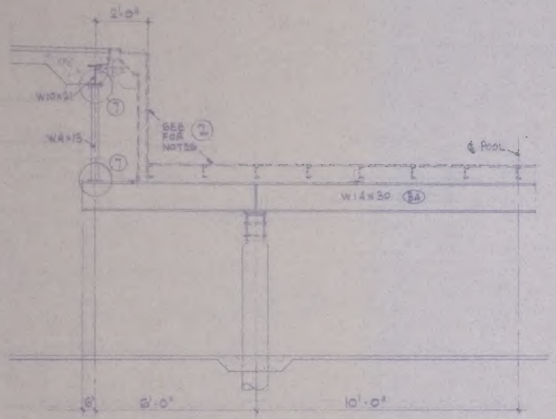

SECTION ⑤ 3/8"=1'-0"

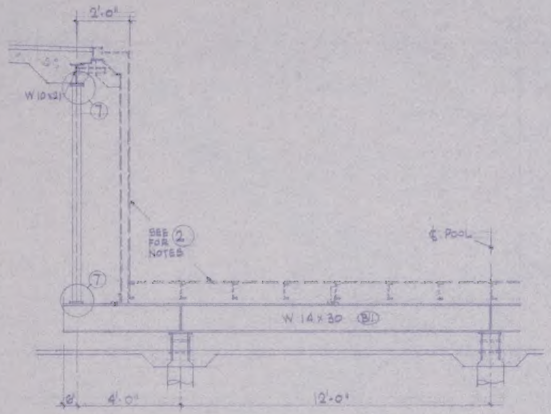

SECTION ④ 3/8"=1'-0"

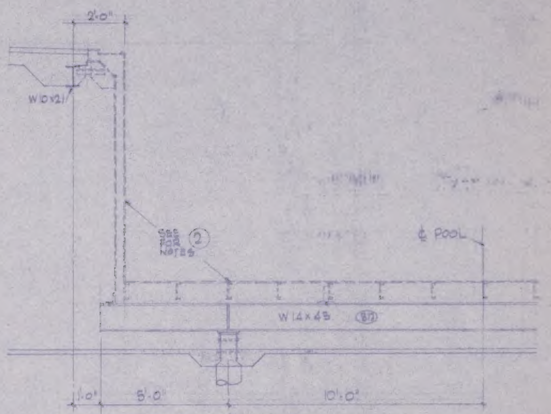

SECTION ③ 3/8"=1'-0"

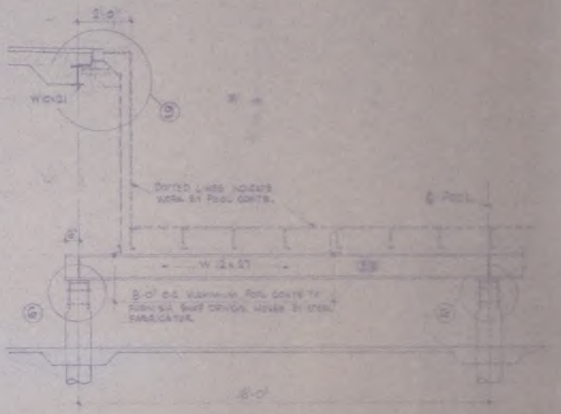
2'-0"
W10x21
9
DOTTED LINES INDICATE WORK BY POOL CONTR.
℄ POOL
W12x27
8'-0" O.C. MAXIMUM POOL CONTR TO FURNISH SHOP DRWGS. HOLES BY STEEL FABRICATOR
6
16'-0"

SECTION ② 3/8"=1'-0"

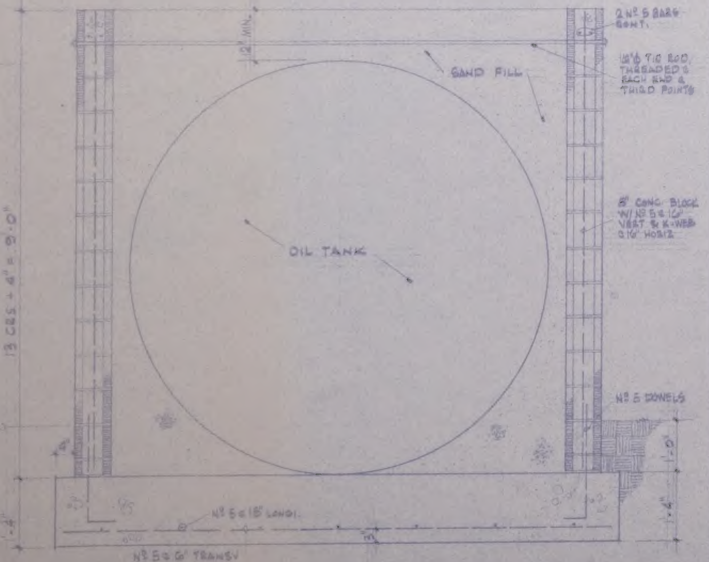

OIL TANK SEC. ⑬ 3/4"=1'-0"

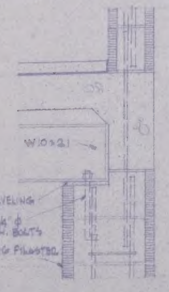

BEAM DET. ⑩ 1"=1'-0"

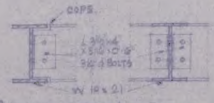

BEAM CONN ⑪ 1"=1'-0"

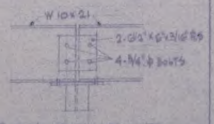

TYP. BM. SPLICE ⑫ 1"=1'-0"

LOCATION OPTIONAL

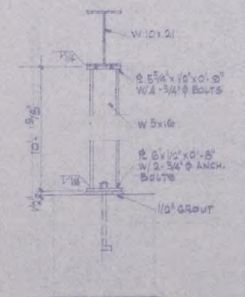
W 10x21
℞ 5 3/4"x1/2"x0'-9" W/4-3/4"ϕ BOLTS
W 5x16
℞ 6"x1/2"x0'-8" W/2-3/4"ϕ ANCH. BOLTS
1/2" GROUT
10'-5 1/8"

COL. DET. ⑧ 1"=1'-0"

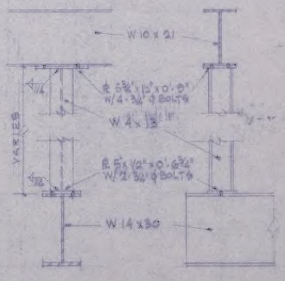
W 10x21
℞ 5 3/4"x1/2"x0'-9" W/4-3/4"ϕ BOLTS
W 4x13
℞ 5"x1/2"x0'-6 3/4" W/2-3/4"ϕ BOLTS
W 14x30
VARIES

COL. DET. ⑦ 1"=1'-0"

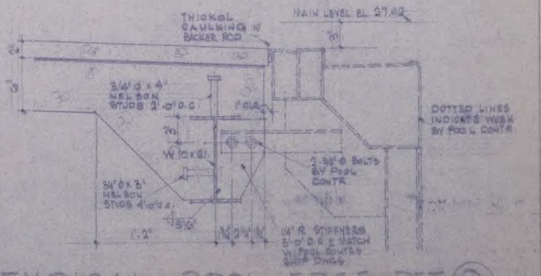
THIOKOL CAULKING W/ BACKER ROD
MAIN LEVEL EL. 27.42
3/4"ϕ x 4" NELSON STUDS 2'-0" O.C.
1" DIA.
W 10x21
3/4"ϕ x 3" NELSON STUDS 4'-0" O.C.
2-3/4"ϕ BOLTS BY POOL CONTR.
DOTTED LINES INDICATE WORK BY POOL CONTR.
1/4" ℞ STIFFENERS 5'-0" O.C. & MATCH W/ POOL CONTR'S SHOP DWGS.
1'-2"

TYPICAL POOL EDGE DET. ⑨ 1 1/2"=1'-0"

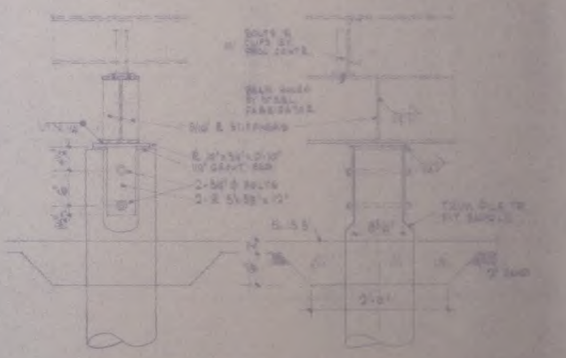
BOLTS & CLIPS BY POOL CONTR.
BEAM SHOP BY STEEL FABRICATOR
5/16" ℞ STIFFENERS
℞ 10"x5/8"x0'-10" 1/2" GROUT BED
2-5/8"ϕ BOLTS
2-℞ 5x5/8"x12"
TRIM PILE TO FIT SADDLE
2'-0"

TYPICAL PILE SADDLE DET. ⑥ 1"=1'-0"

BROWN/BROWN/GRIDER
ARCHITECTS/A.I.A. ASTORIA, OREGON
TOM POTTER / ASSOCIATE
DATE SEPT 5, 1972 PROJECT 72201

5
SHEET

YMCA SWIMMING POOL
ASTORIA OREGON

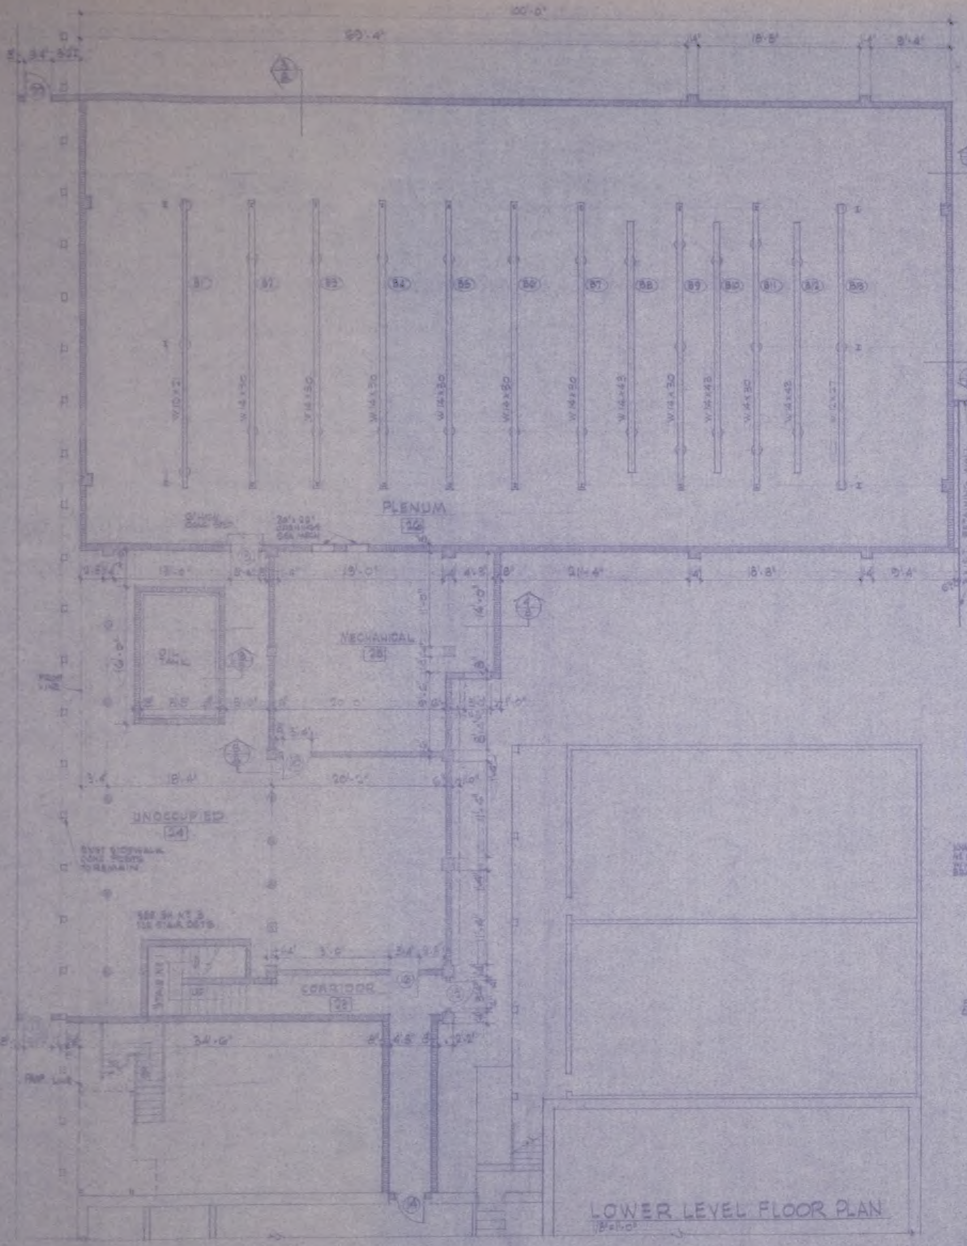

LOWER LEVEL FLOOR PLAN
1/8"=1'-0"

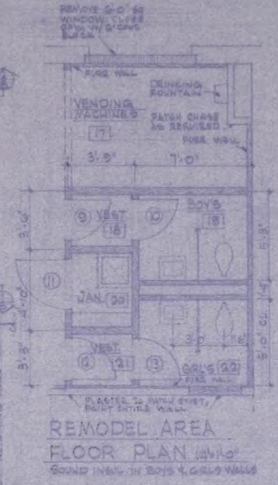

REMODEL AREA
FLOOR PLAN 1/4"=1'-0"
SOUND INSUL. IN BOYS & GIRLS WALLS

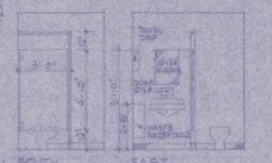

SOUTH EAST
GIRL'S 22 ELEV'S 1/2"=1'-0"
BOYS 19 ELEVS SIMILAR

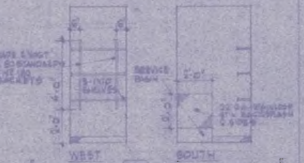

WEST SOUTH
JAN 20 ELEVS 1/2"=1'-0"

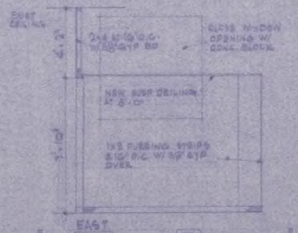

EAST
VENDING MACH. 17 ELEV. 1/2"=1'-0"

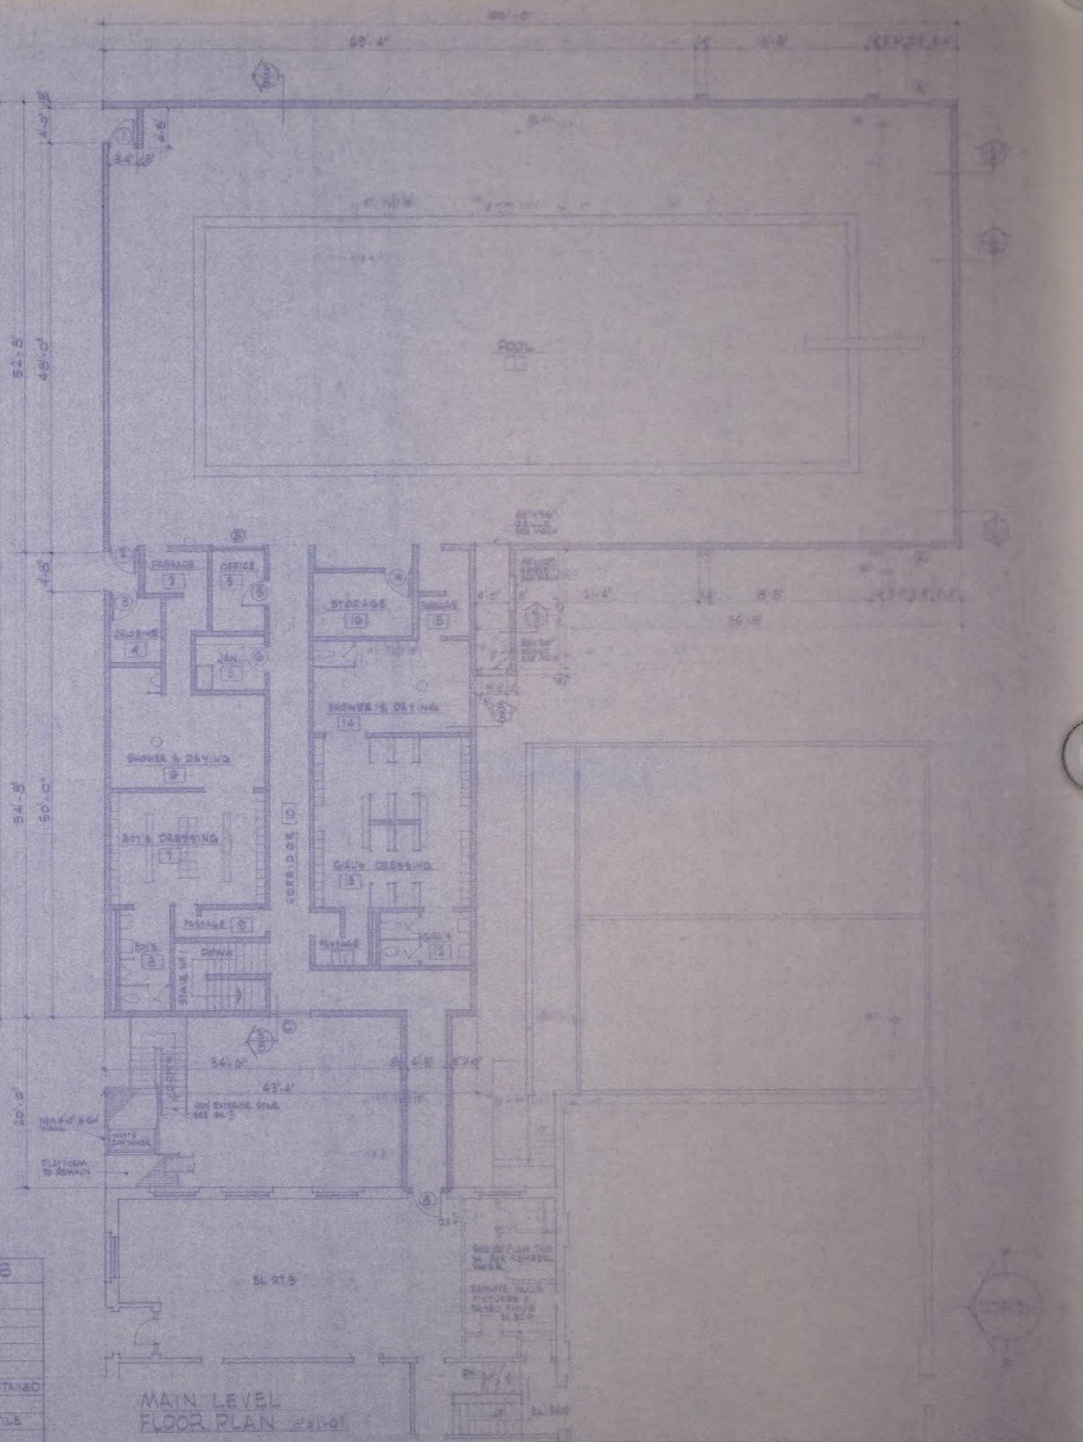

MAIN LEVEL
FLOOR PLAN 1/8"=1'-0"

ROOM FINISH SCHEDULE MAIN LEVEL

NAME	№	WALLS				CEILING		FLOOR	BASE
		EAST	SOUTH	WEST	NORTH	HEIGHT	FINISH		
POOL	1	1	1	1	1	VARIES	5	8	NONE
PASSAGE	2	1	1	1	1	VARIES	5	8	NONE
OFFICE	3	1	1	1	1	VARIES	5	9	NONE
CHLORINE	4	2	2	2	2	VARIES	5	9	NONE
JAN.	5	2	2	2	2	VARIES	5	9	NONE
SHOWER ROOMS	6	1	1	1	1	VARIES	5	8	NONE
BOY'S DRESS'G	7	1	1	1	1	VARIES	5	8	NONE
BOY'S	8	1	1	1	1	VARIES	5	8	NONE
PASSAGE	9	2	2	2	2	VARIES	5	9	NONE
CORRIDOR	10	2	2	2	2	[illegible]	5/6	9	NONE
PASSAGE	11	2	2	2	2	VARIES	5	9	NONE
GIRL'S	12	1	1	1	1	VARIES	5	8	NONE
GIRL'S DRESS'G	13	1	1	1	1	VARIES	5	8	NONE
SHOWER ROOMS	14	1	1	1	1	VARIES	5	8	NONE
PASSAGE	15	1	1	1	1	[illegible]	7	8	NONE
STORAGE	16	1	1	1	1	[illegible]	[illegible]	8	NONE

ROOM FINISH SCHEDULE REMODEL AREA

NAME	№	WALLS				CEILING		FLOOR	BASE
		EAST	SOUTH	WEST	NORTH	HEIGHT	FINISH		
VEND'G MACH.	17	3	3	3	–	8'-0"	7	11	12
VEST.	18	3	3	3	3	8'-0"	7	11	12
BOY'S	19	3	3	3	3	8'-0"	7	11	12
JAN.	20	3	3	3	3	8'-0"	7	11	12
VEST	21	3	3	3	3	8'-0"	7	11	12
GIRL'S	22	3	3	3	3	8'-0"	7	11	12

ROOM FINISH SCHEDULE LOWER LEVEL

NAME	№	WALLS				CEILING		FLOOR	BASE
		EAST	SOUTH	WEST	NORTH	HEIGHT	FINISH		
CORRIDOR	23	2	2	2	2	VARIES	4	9	NONE
UNOCCUPIED	24	2	2	2	–	3'-4"	4	NONE	NONE
MECHANICAL	25	2	2	2	2	9'-4"	4	9	NONE
PLENUM	26	2	2	2	2	VARIES	4	10	NONE
STAIR NO. 1		2	2	2	2	VARIES	5	9	NONE

FINISH MATERIALS

NO.	DESCRIPTION
1	CONC BLOCK, EPOXY
2	CONC BLOCK, NO FINISH
3	GYP BOARD, ENAMEL
4	CONCRETE, NO FINISH
5	WOOD DECK'G, FACTORY STAINED
6	CEDAR, STAINED
7	SUSPENDED ACOUSTICAL TILE
8	CONCRETE, BROOM FINISH
9	CONCRETE, TROWEL FINISH
10	CONCRETE, FLOAT FINISH
11	VINYL ASBESTOS TILE
12	4" RUBBER COVE

BROWN/BROWN/GRIDER
ARCHITECTS/A.I.A. ASTORIA, OREGON
TOM POTTER/ASSOCIATE
DATE [illegible] PROJECT [illegible]
6
SHEET
Y.M.C.A. SWIMMING POOL
ASTORIA OREGON

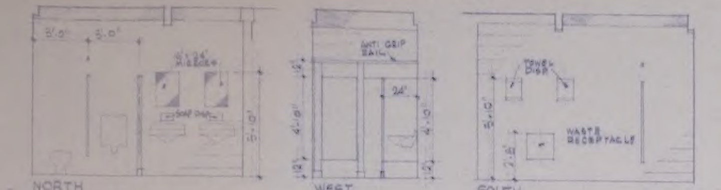

BOY'S 8 ELEV'S. 1/4"=1'-0"

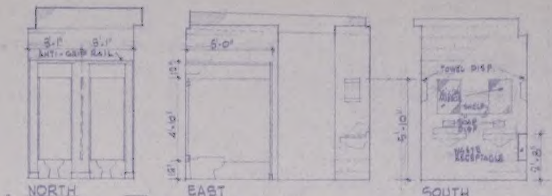

GIRL'S 12 ELEV'S 1/4"=1'-0"

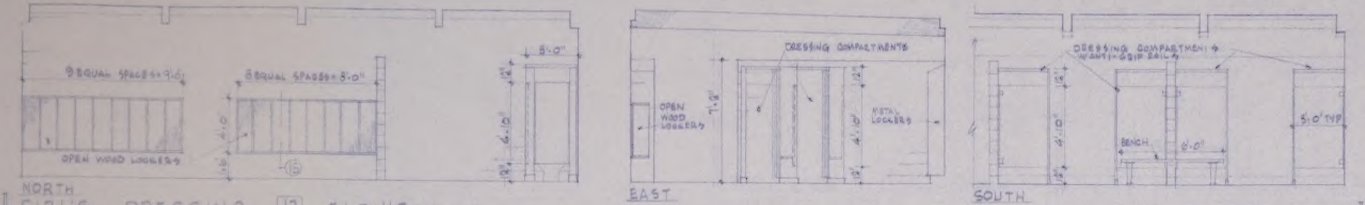

GIRL'S DRESSING 13 ELEV'S 1/4"=1'-0"

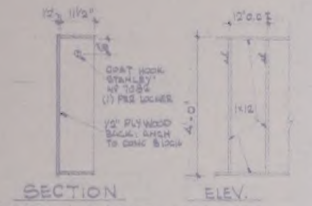
COAT HOOK STANLEY Nº 7084 (1) PER LOCKER
1/2" PLYWOOD BACK: ANCH. TO CONC. BLOCK
SECTION
ELEV.

OPEN WOOD LOCKER DETAIL 15 1/2"=1'-0"

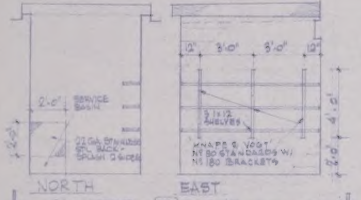

JANITOR 5 ELEV'S 1/4"=1'-0"

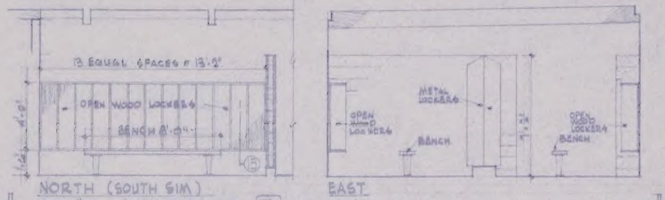

BOY'S DRESSING 7 ELEV'S. 1/4"=1'-0"

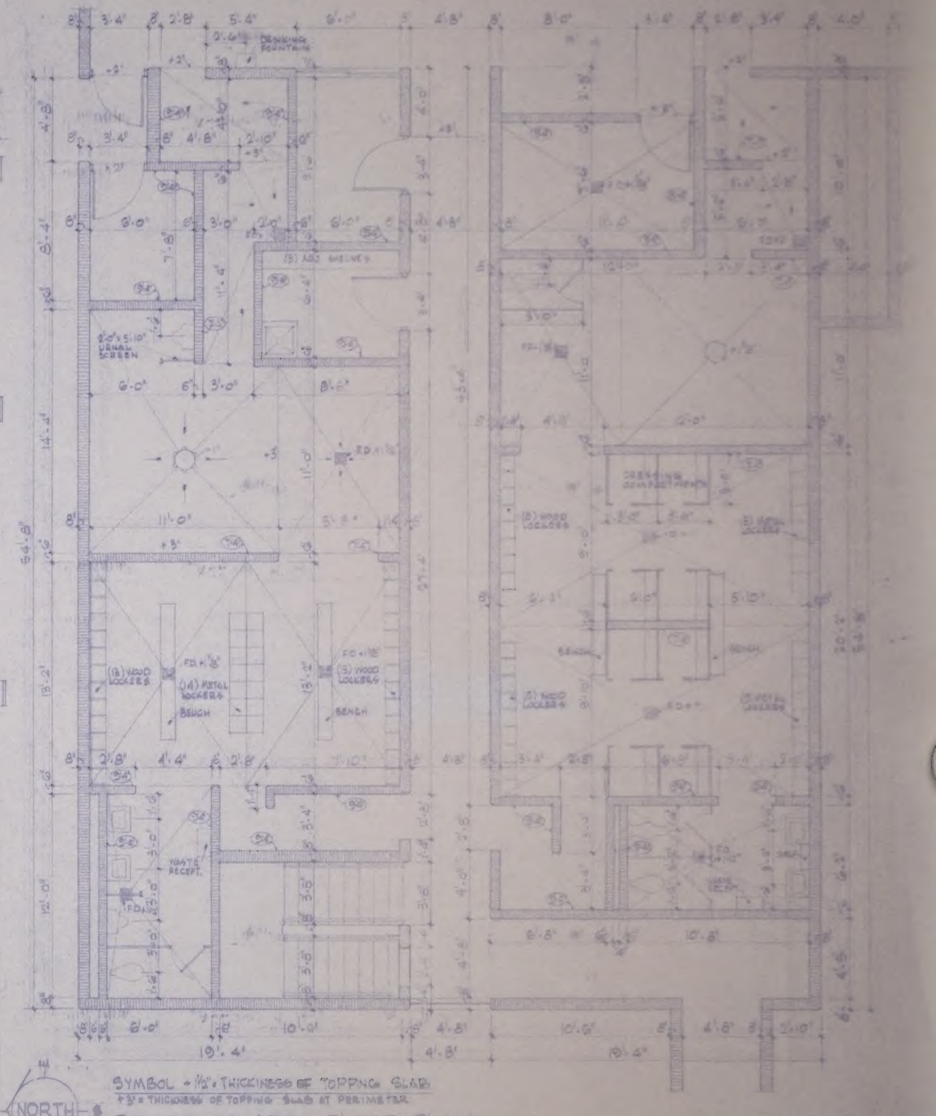

SYMBOL - 1 1/2" = THICKNESS OF TOPPING SLAB
+3" = THICKNESS OF TOPPING SLAB AT PERIMETER

DRESSING AREA FLOOR PLAN 1/4"=1'-0"

9'-4" HEIGHT OF WALL ABOVE STRUCTURAL SLAB

DOOR & HARDWARE SCHEDULE

DOORS							FRAMES			HARDWARE										
	SIZE			DESCRIPTION						HINGES			LOCKS	STOPS	CLOSER	PANIC BOLT	THRESHOLD	PUSH PULL	REMARKS
DOOR Nº	WIDTH	HEIGHT	THICKNESS	MATERIAL	TYPE	FINISH	MATERIAL	FINISH	DETAIL	LAWRENCE 32D NRP&EXT	SIZE	PAIRS	SCHLAGE PLY-32D 2 3/4 BS	CIPCO STAINLESS STEEL	L.C.N. RUST INHIB. PT. SRI-ALUM.	VON DUPRIN 4532D	REESE	BROOKLINE 54RC PUSH 50RC-808 PULL 32D	
1	3'-0"	7'-0"	1 3/4"	H.M.	A	PAINT	H.M.	PAINT	1, 6	BB4101	4½-4½	1½	901	330	ST 895 SHOE 4115H	88NL 880NL	S250A		
2	3'-0"	7'-0"	1 3/4"	H.M.	A	PAINT	H.M.	PAINT	1, 6	BB4101	4½-4½	1½	901	330	ST 895 SHOE 4115H	88NL 880NL	S250A		
3	3'-0"	7'-0"	1 3/4"	H.M.	A	PAINT	H.M.	PAINT	1, 6	4181	4½-4	1½	151PD	331			V350A		
4	3'-0"	6'-11"	1 3/4"	H.M.	A	PAINT	H.M.	PAINT	2, 8	4181	4½-4½	1½	A51PD	331					
5	3'-0"	6'-11"	1 3/4"	H.M.	A	PAINT	H.M.	PAINT	3, 8	4181	4½-4½	1½	A51PD	331					
6	3'-0"	6'-11"	1 3/4"	H.M.	A	PAINT	H.M.	PAINT	3, 8	4181	4½-4	1½	A51PD	305X					
7		NO		DOOR				THIS		NUMBER									
8	3'-0"	6'-11"	1 3/4"	H.M.	A	PAINT	H.M.	PAINT	3, 8	BB5151	4½-4½	1½	901		110° STOP 4115 CUSH	88TPF × 880 NL	S295A		CLASS A
9	2'-4"	6'-8"	1 3/4"	WD. SC	B	PAINT	H.M.	PAINT	5	BB4101	4½-4	1½		330	4115			PUSH PLATE PULL PLATE	
10	2'-4"	6'-8"	1 3/4"	WD. SC	B	PAINT	H.M.	PAINT	5	BB4101	4½-4	1½		330	4115			PUSH PLATE PULL PLATE	
11	3'-0"	6'-8"	1 3/4"	WD. SC	B	PAINT	H.M.	PAINT	5	4181	4½-4	1½	A51PD						
12	2'-4"	6'-8"	1 3/4"	WD. SC	B	PAINT	H.M.	PAINT	5	BB4101	4½-4	1½		330	4113			PUSH PLATE PULL PLATE	
13	2'-4"	6'-8"	1 3/4"	WD. SC	B	PAINT	H.M.	PAINT	5	BB4101	4½-4	1½		330	4113			PUSH PLATE PULL PLATE	
14	3'-0"	6'-10"	1 3/4"	H.M.	A	PAINT	H.M.	PAINT	3, 9	BB5151	4½-4½	1½	D70PD 3/4		110° STOP 4115 CUSH		S295A		CLASS A
15	3'-0"	6'-8"	1 3/4"	H.M.	A	PAINT	H.M.	PAINT	3, 7	BB5151	4½-4½	1½	C70PD	-	110° STOP 4115 CUSH		S250A		
16	3'-0"	6'-8"	1 3/4"	H.M.	A	PAINT	H.M.	PAINT	2, 4	4181	4½-4½	1½	A70PD						
17	3'-0"	6'-8"	1 3/4"	H.M.	A	PAINT	H.M.	PAINT	3, 7	4181	4½-4½	1½	A70PD				S250A		
18	3'-0"	6'-8"	1 3/4"	H.M.	A	PAINT	H.M.	PAINT	2, 4	BB4101	4½-4½	1½	D51PD	330	4113				
19	3'-0"	6'-8"	1 3/4"	H.M.	A	PAINT	H.M.	PAINT	3, 7	4181	4½-4½	1½	A70PD						
20	3'-0"	6'-8"	1 3/4"	H.M.	A	PAINT	H.M.	PAINT	3, 7	4181	4½-4½	1½	A70PD				S250A		

ABBREVIATIONS
H.M. = HOLLOW METAL
WD. S.C. = WOOD SOLID CORE

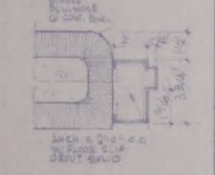
SINGLE BULLNOSE 8" CONC. BLK.
ANCH. @ 2'-0" O.C. W/ FLOOR CLIP GROUT SOLID

JAMB 2 3"=1'-0"

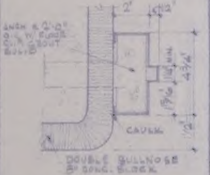
ANCH. @ 2'-0" O.C. W/ FLOOR CLIP GROUT SOLID
CAULK
DOUBLE BULLNOSE 8" CONC. BLOCK

JAMB 1 3"=1'-0"

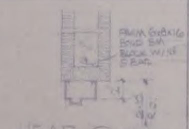

HEAD 4 3"=1'-0"

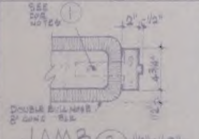

JAMB 3 1 1/2"=1'-0"

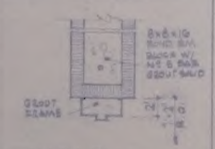

HEAD 6 1 1/2"=1'-0"

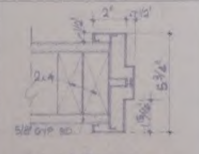

JAMB 5 3"=1'-0"
HEAD SIMILAR

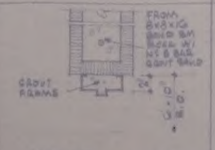

HEAD 7 1 1/2"=1'-0"

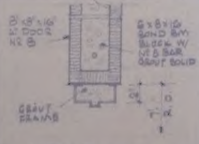

HEAD 8 1 1/2"=1'-0"

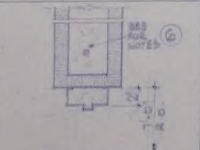

HEAD 9 1 1/2"=1'-0"

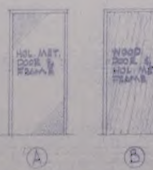

DOOR TYPES

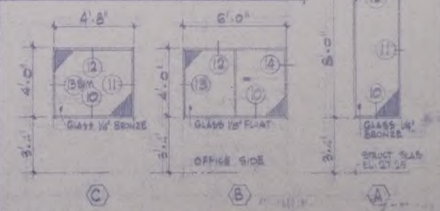

WINDOW TYPES

WINDOW DETAILS

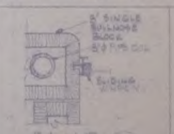

JAMB 13 1 1/2"=1'-0"

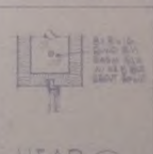

HEAD 12 1 1/2"=1'-0"

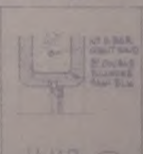

JAMB 11 3"=1'-0"

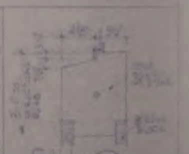

SILL 10 1 1/2"=1'-0"

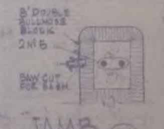

JAMB 14 1 1/2"=1'-0"

BROWN/BROWN/GRIDER
ARCHITECTS/A.I.A. ASTORIA, OREGON
TOM POTTER / ASSOCIATE
DATE SEPT. 8 1971 PROJECT 7201

7
SHEET

YMCA SWIMMING POOL
ASTORIA OREGON

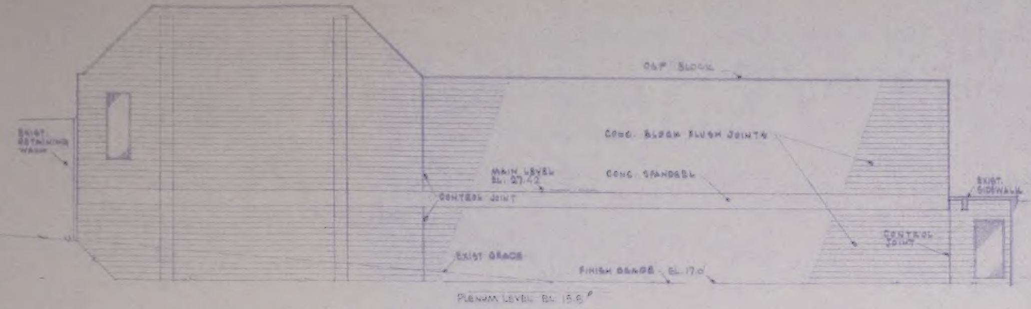

EAST ELEVATION 1/8"=1'-0"

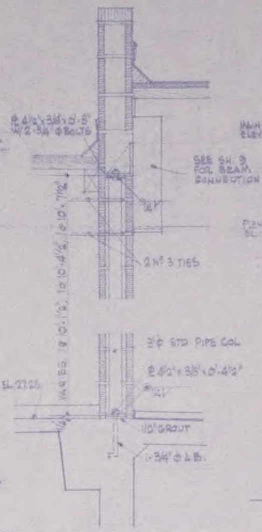

PIPE COL DET. ⑥ 3/4"=1'-0"
3 REQ'D

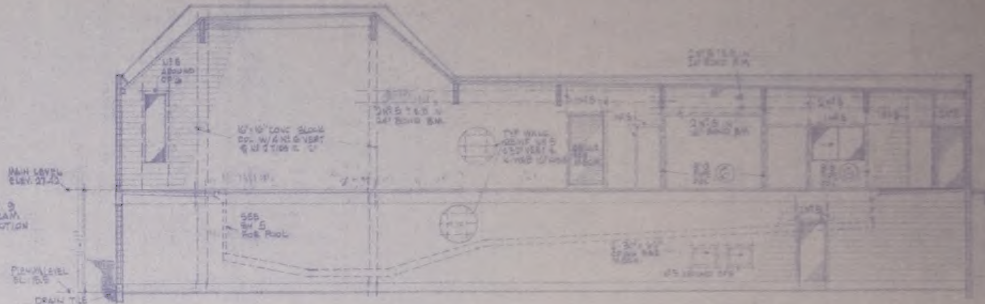

SECTION ① 1/8"=1'-0"

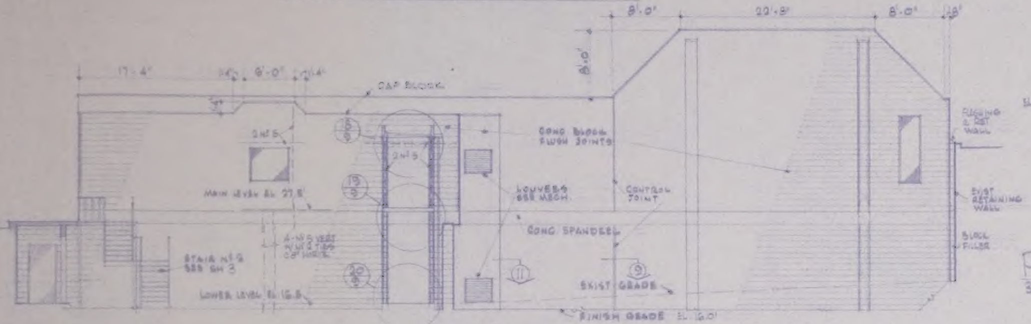

WEST ELEVATION 1/8"=1'-0"

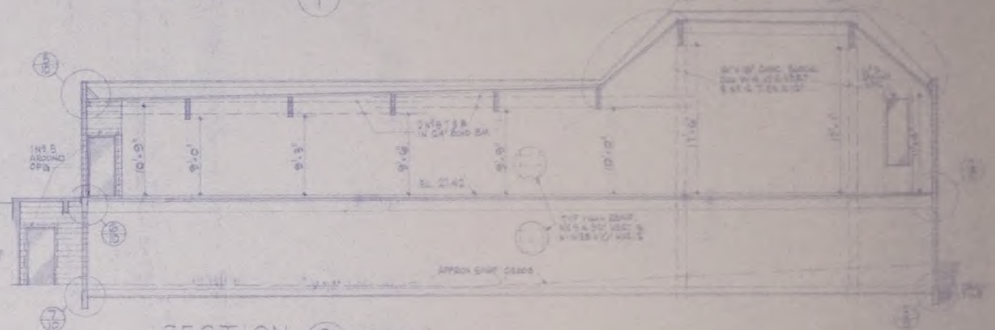

SECTION ② 1/8"=1'-0"

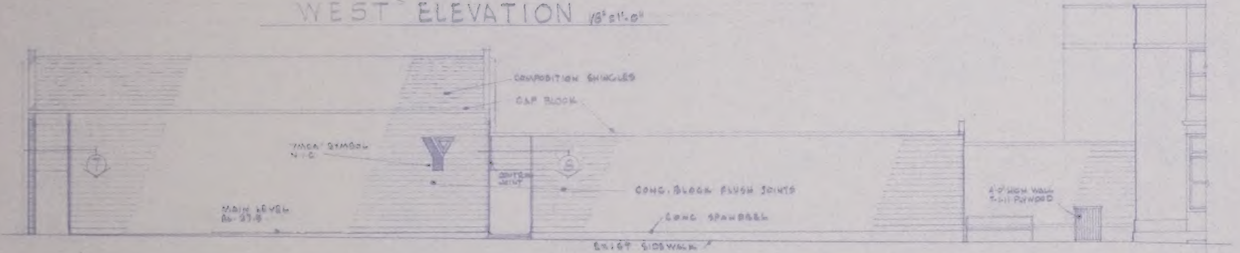

NORTH ELEVATION 1/8"=1'-0"

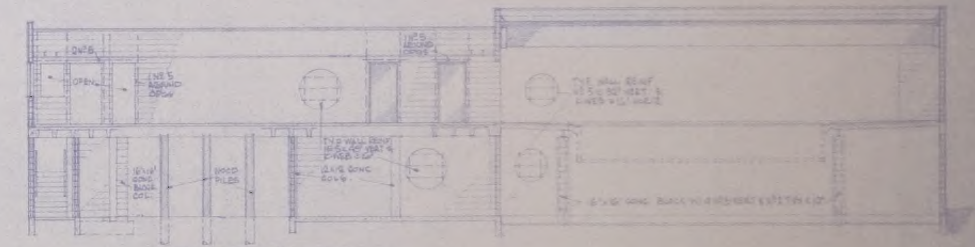

SECTION ③ 1/8"=1'-0"

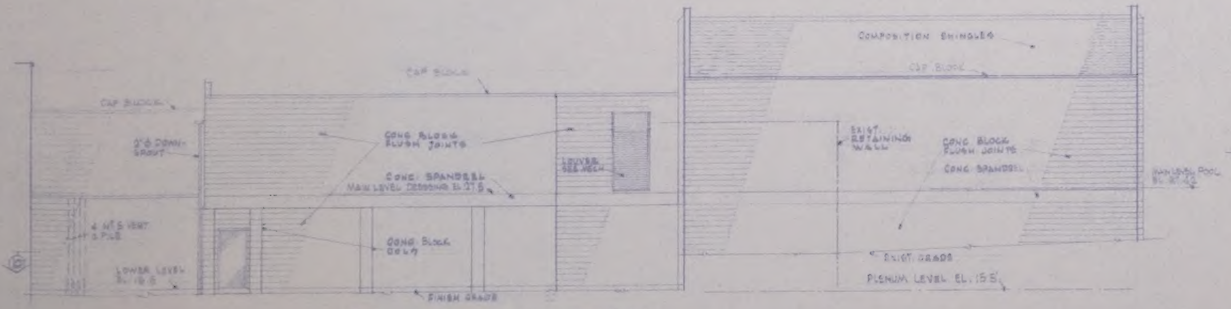

SOUTH ELEVATION 1/8"=1'-0"

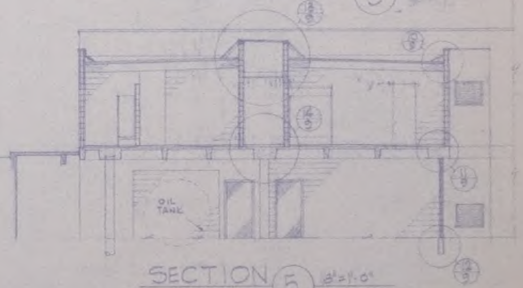

SECTION ⑤ 1/8"=1'-0"

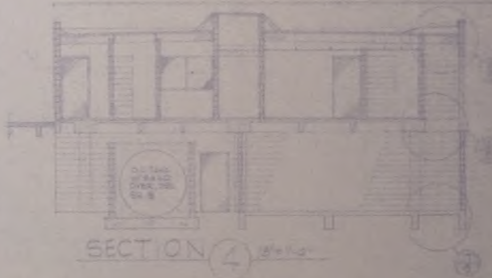

SECTION ④ 1/8"=1'-0"

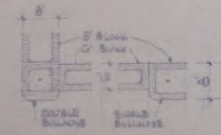

PLAN DET. ⑦ 3/4"=1'-0"

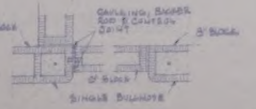

PLAN DET. ⑧ 3/4"=1'-0"

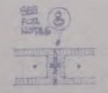

CONTROL JOINT DET. ⑨

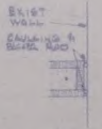

PLAN DET. ⑩ 3/4"=1'-0"

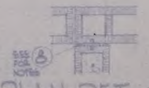

PLAN DET. ⑪ 3/4"=1'-0"

BROWN/BROWN/GRIDER
ARCHITECTS / A.I.A. ASTORIA, OREGON
TOM POTTER / ASSOCIATE
DATE SEPT 6 1972 PROJECT 7201
8
SHEET

YMCA SWIMMING POOL
ASTORIA OREGON

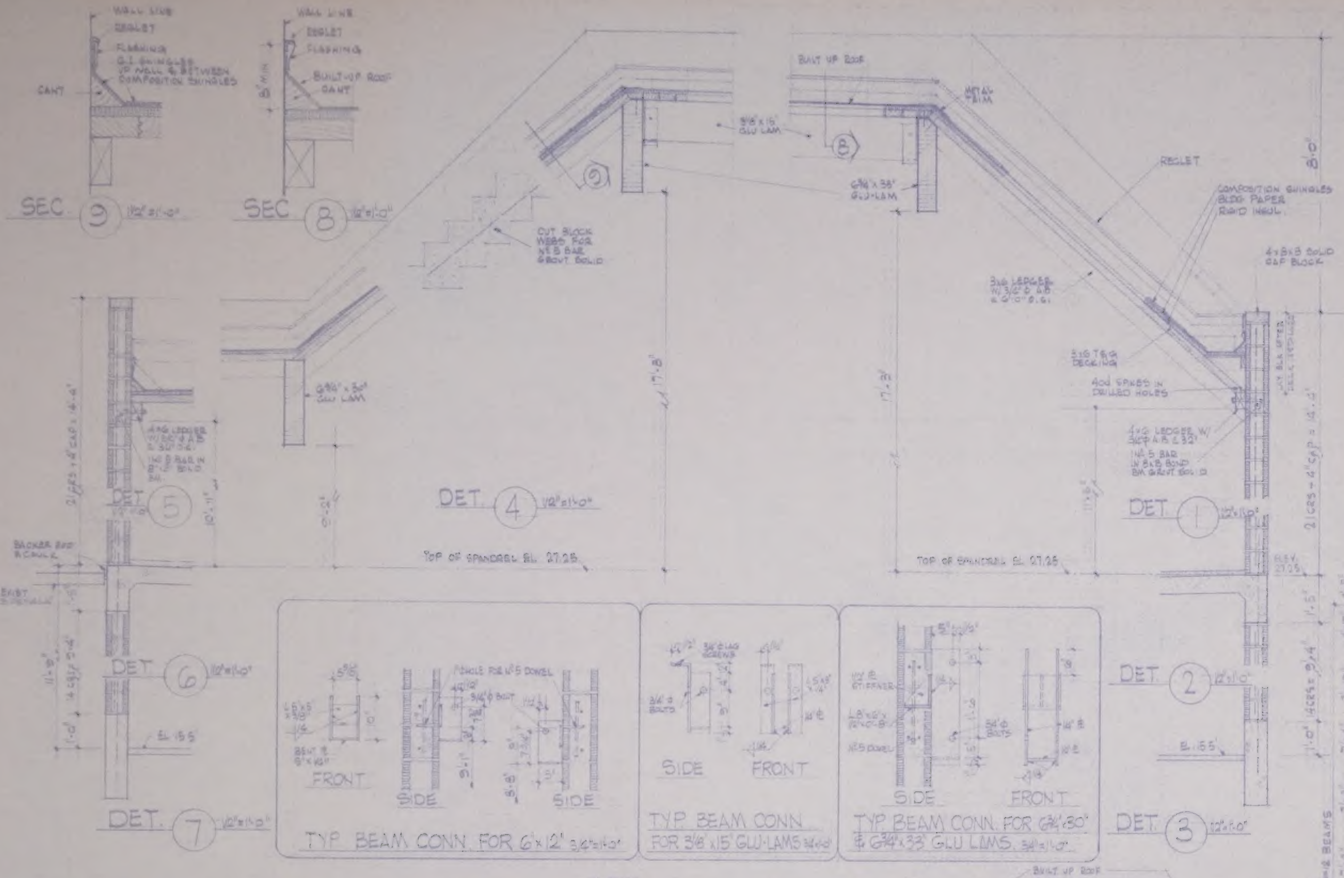

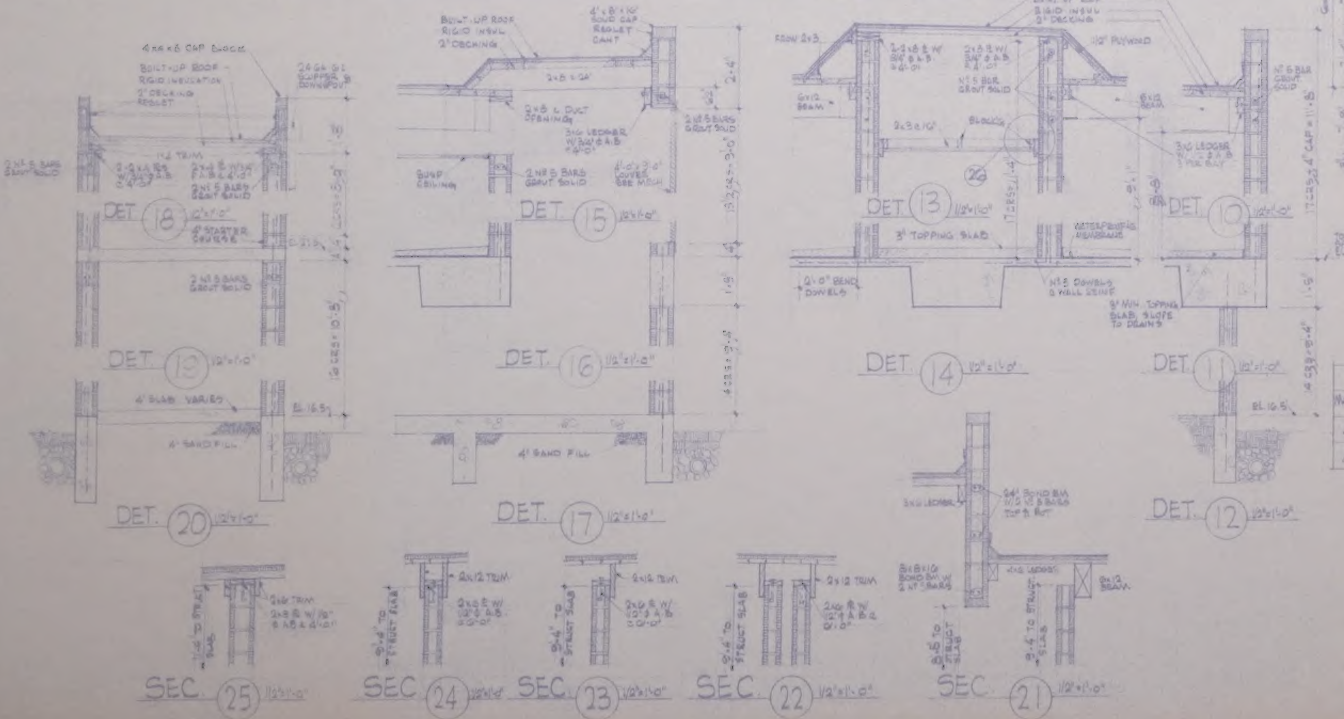

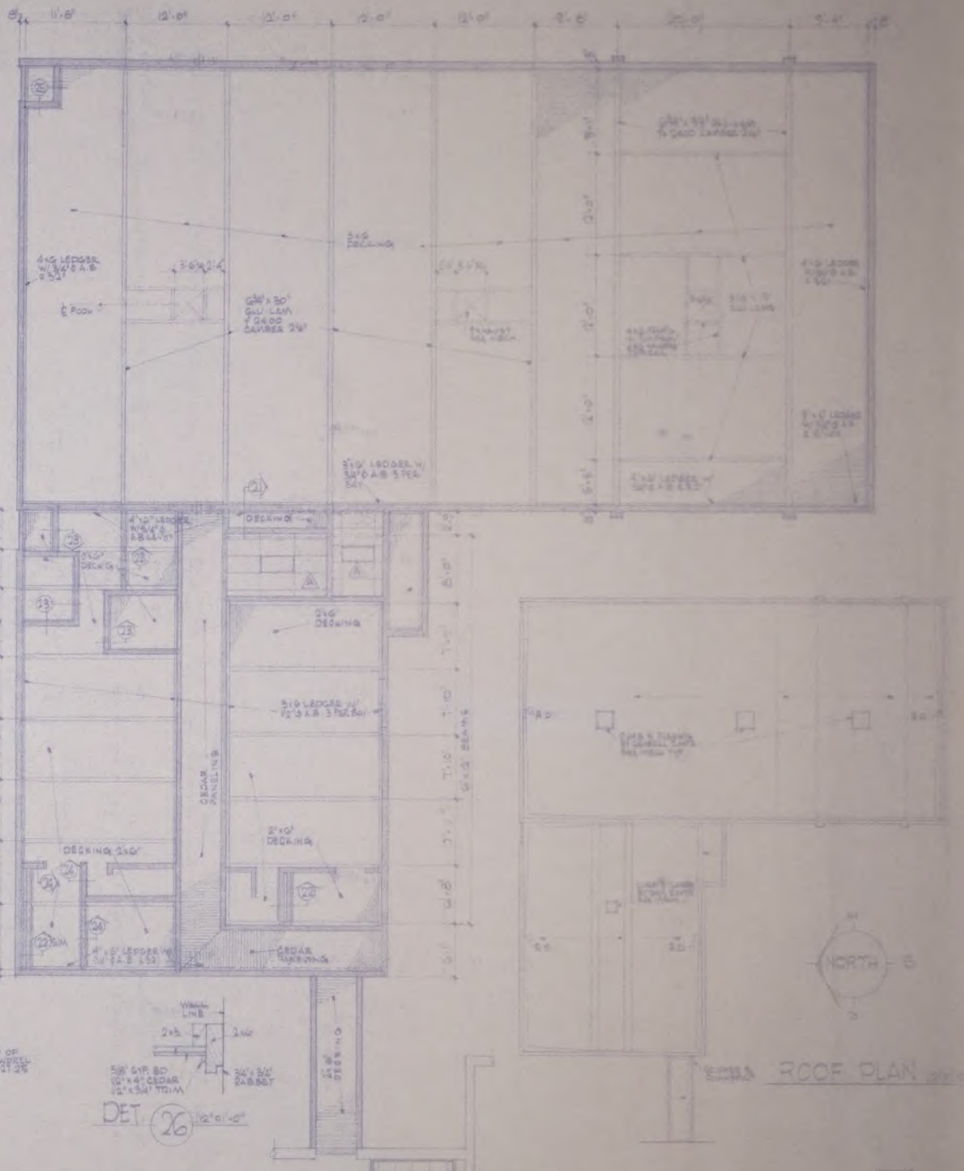

CEILING TILE SCHEDULE

MARK	TILE	SUSPENSION
A	24"x48" 'ARMSTRONG' CERAMAGUARD	EXPOSED GRID
B	24"x48" 'ARMSTRONG' MINABOARD CORTEGA	EXPOSED GRID

REFLECTED CEILING PLAN MAIN LEVEL & ROOF FRAMING PLAN 1/8"=1'-0"

ROOF PLAN

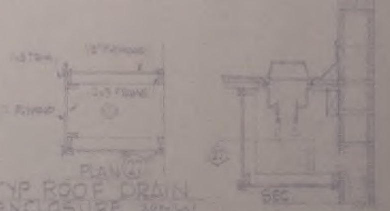

PLAN 27
TYP. ROOF DRAIN ENCLOSURE 3/4"=1'-0"

BROWN/BROWN/GRIDER
ARCHITECTS/A.I.A. ASTORIA, OREGON
TOM POTTER/ASSOCIATE
DATE SEPT. 5, 1972 PROJECT 72201

9

YMCA SWIMMING POOL
ASTORIA OREGON

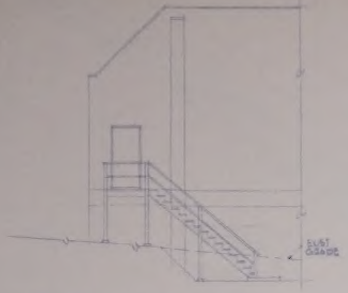

PARTIAL EAST ELEV 1/8"=1'-0"

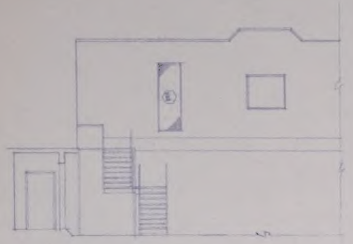

PARTIAL WEST ELEV. 1/8"=1'-0"

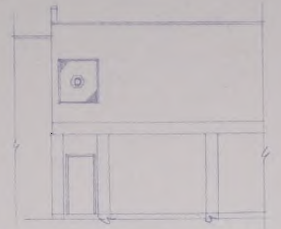

PARTIAL SOUTH ELEV 1/8"=1'-0"

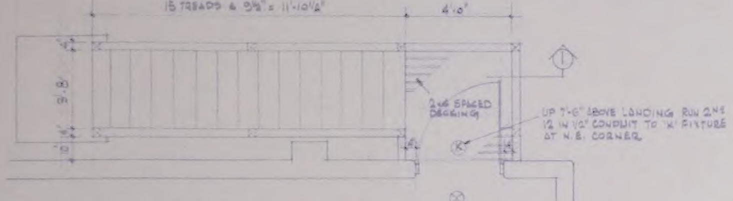
15 TREADS @ 9½" = 11'-10½"
4'-0"
3'-8"
2x6 SPACED DECKING
1
K
UP 7'-6" ABOVE LANDING RUN 2 Nº 12 IN 1/2" CONDUIT TO 'K' FIXTURE AT N.E. CORNER
BIG BEAM EMERGENCY LIGHT CONN. TO NEAREST RECEPTACLE

STAIR PLAN 3/8"=1'-0"

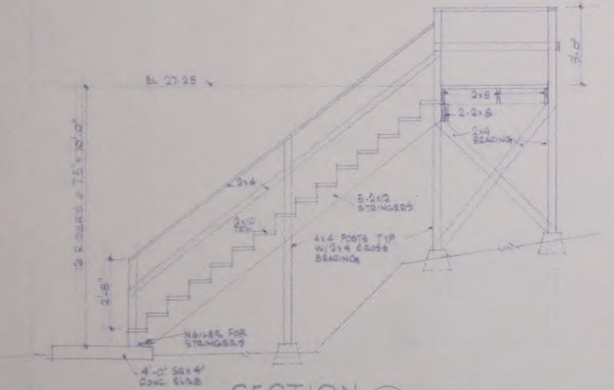

SECTION ① 3/8"=1'-0"

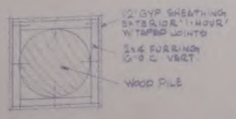
1/2" GYP SHEATHING EXTERIOR '1-HOUR' W/TAPED JOINTS
2x4 FURRING 16" O.C. VERT
WOOD PILE

PLAN DET. ② 1"=1'-0"

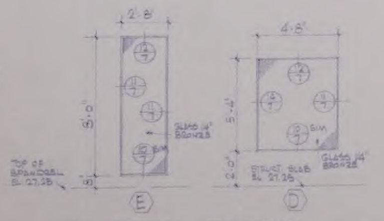

WINDOW TYPES

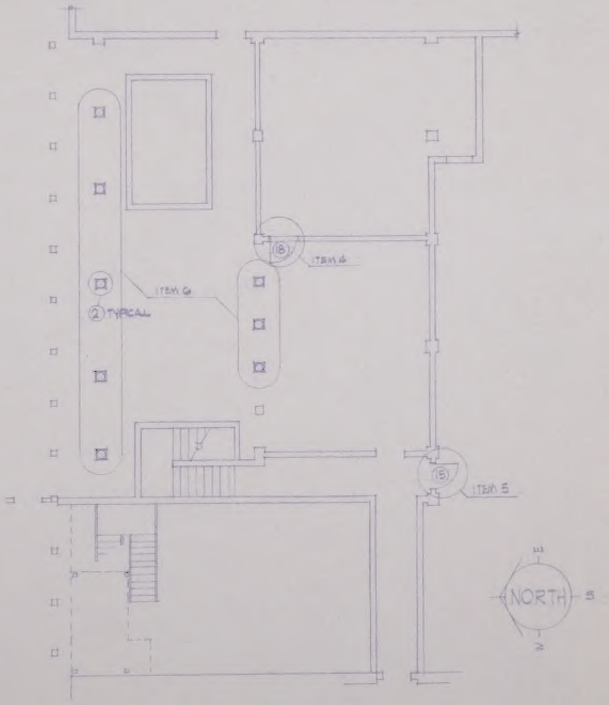

PARTIAL LOWER LEVEL FLOOR PLAN 1/8"=1'-0"

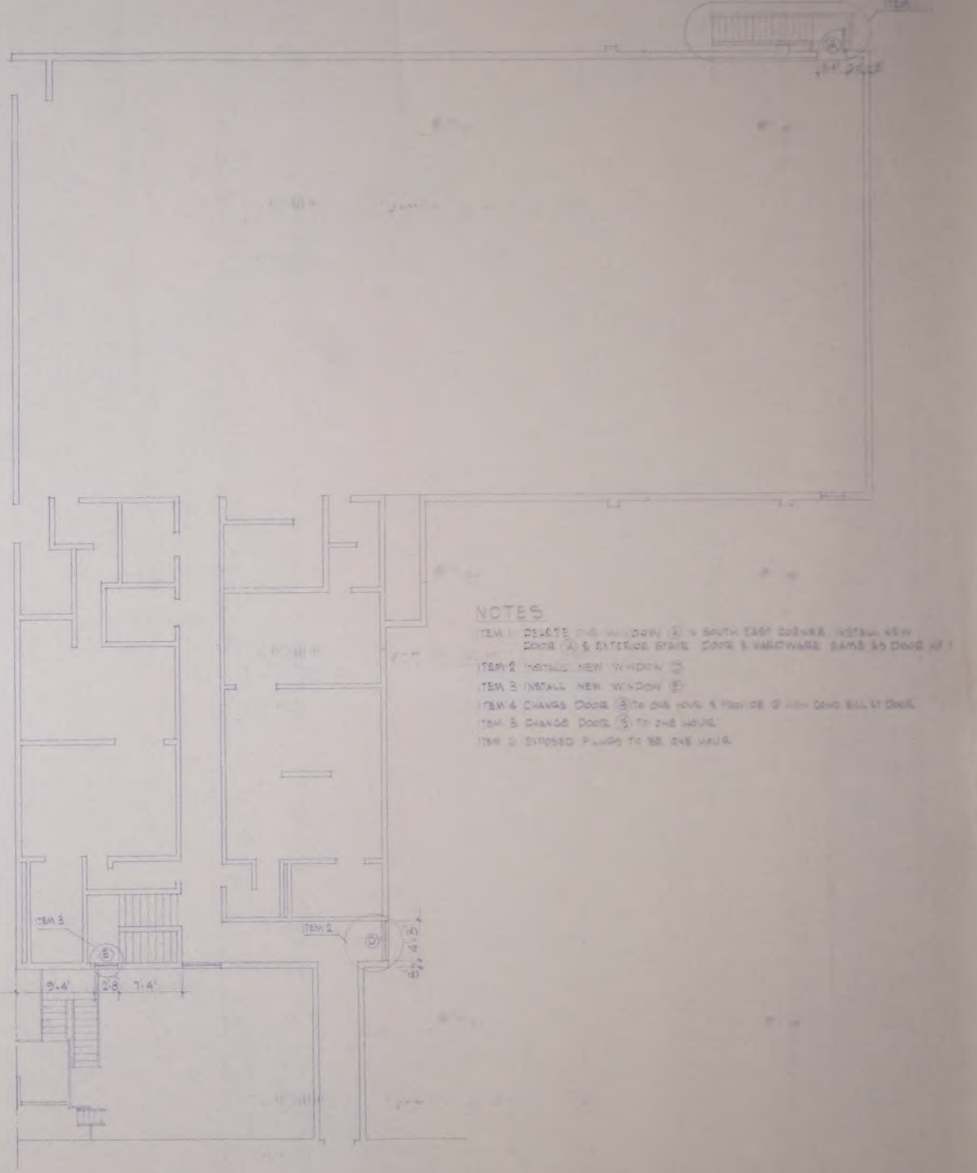

PARTIAL MAIN LEVEL FLOOR PLAN 1/8"=1'-0"

NOTES

ITEM 1 DELETE THE WINDOW (A) @ SOUTH EAST CORNER. INSTALL NEW DOOR (A) & EXTERIOR STAIR. DOOR & HARDWARE SAME AS DOOR Nº 1

ITEM 2 INSTALL NEW WINDOW (D)

ITEM 3 INSTALL NEW WINDOW (E)

ITEM 4 CHANGE DOOR (18) TO ONE HOUR & PROVIDE [illegible] HIGH CONC SILL AT DOOR

ITEM 5 CHANGE DOOR (15) TO ONE HOUR

ITEM 6 EXPOSED PILINGS TO BE ONE HOUR

BROWN/BROWN/GRIDER
ARCHITECTS/A.I.A. ASTORIA, OREGON
TOM POTTER/ASSOCIATE
DATE OCT [illegible] PROJECT [illegible]

ADDENDUM Nº 1 DRAWIN
YMCA SWIMMING POOL
ASTORIA

10

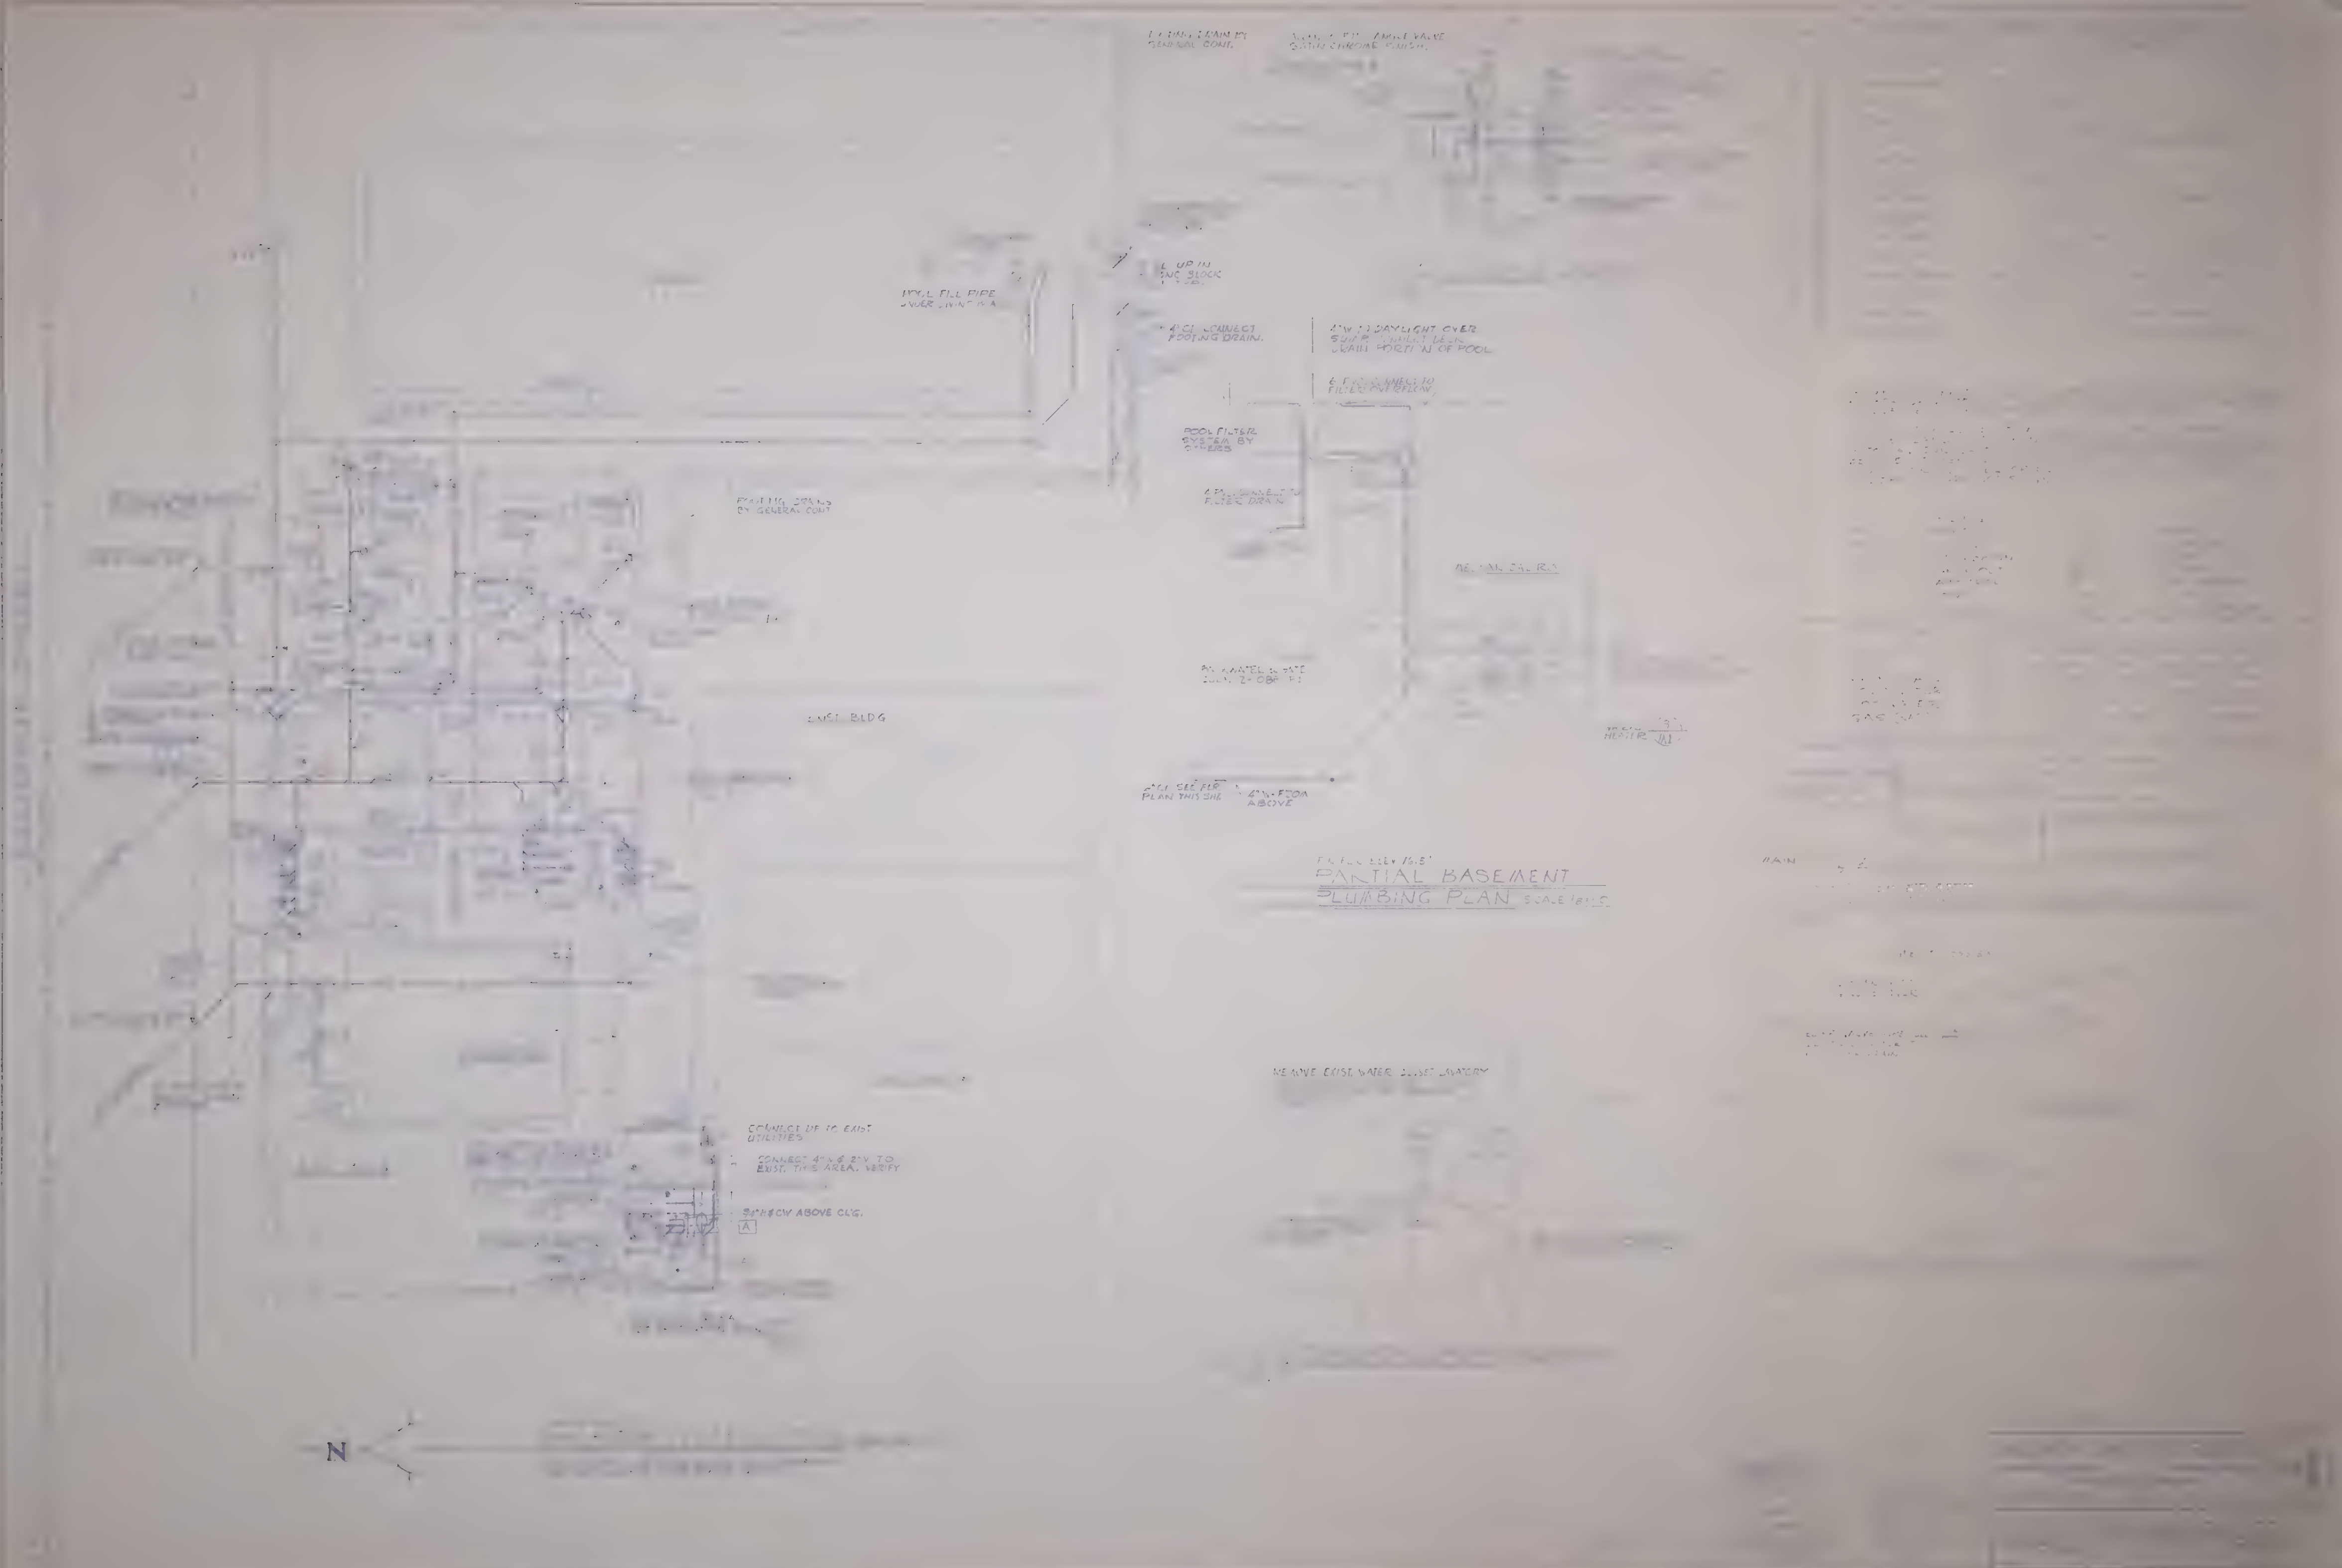

FIN. FLR. ELEV. 16.5'

PARTIAL BASEMENT
PLUMBING PLAN SCALE 1/8"=1'-0"

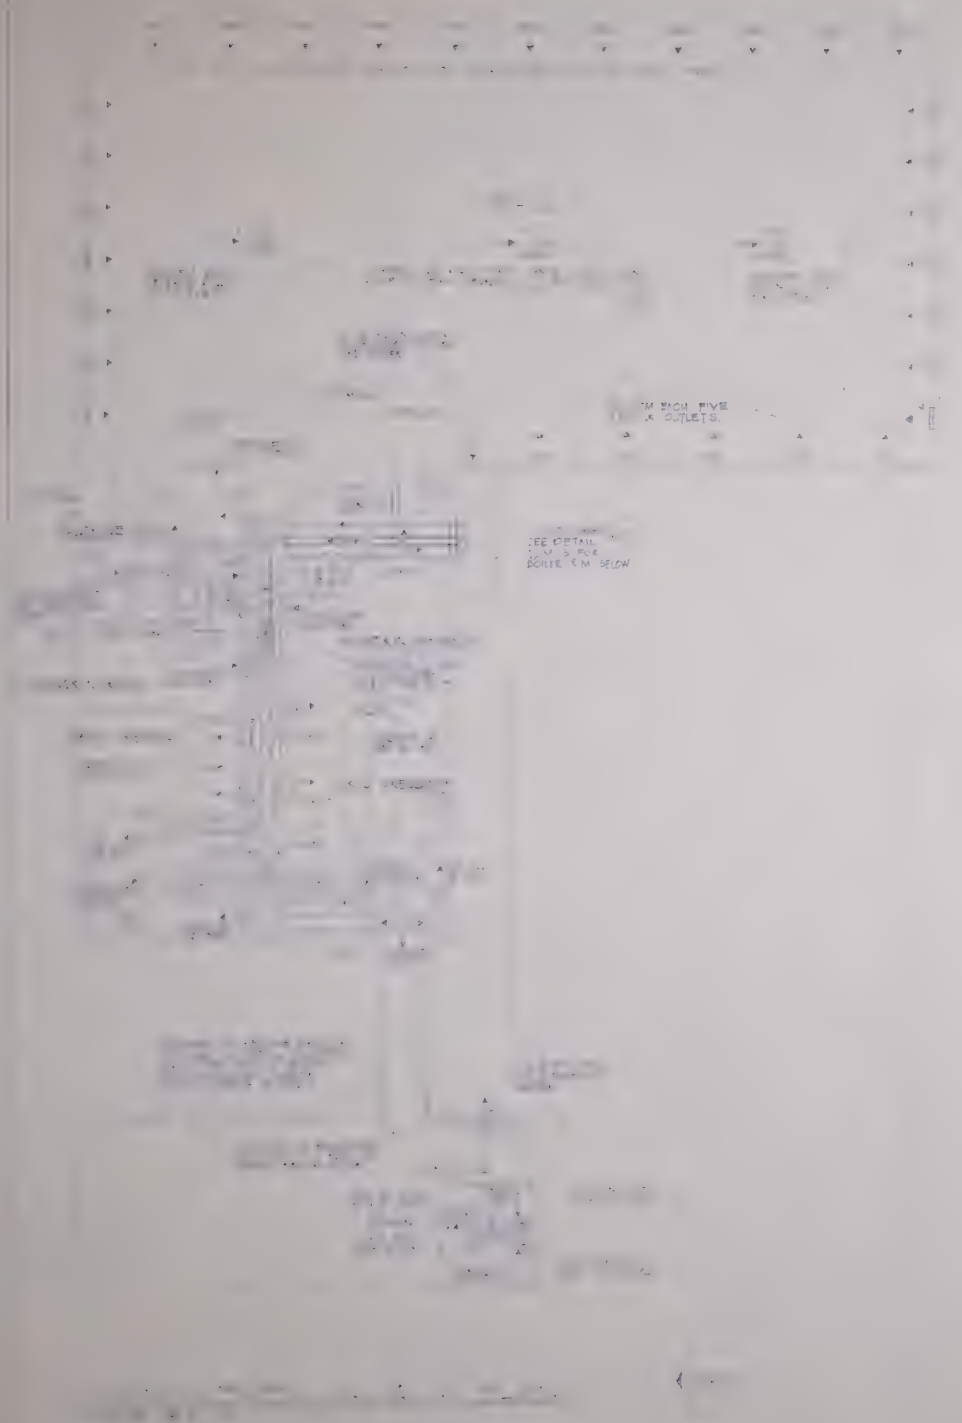

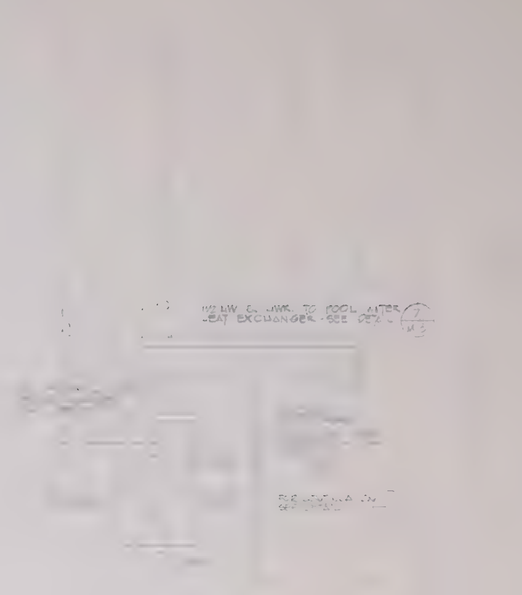

PARTIAL FOUNDATION H & V PLAN
SCALE 1/8"=1'-0"

TYPICAL BELOW [illegible] DETAIL

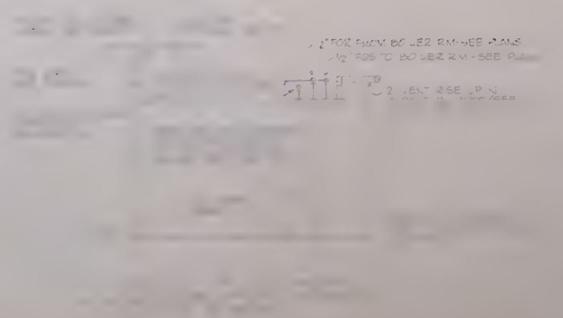
2" FOR FROM BOILER RM - SEE PLANS
1½" FOS TO BOILER RM - SEE PLANS
2 VENT - SEE PLAN

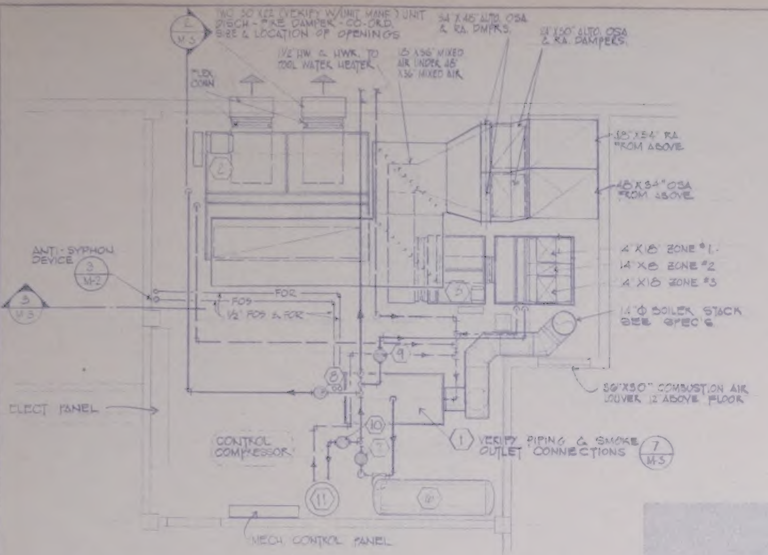
TWO 30"X22" (VERIFY W/UNIT MANF.) UNIT DISCH - FIRE DAMPER - CO-ORD. SIZE & LOCATION OF OPENINGS
34"X48" AUTO. OSA & RA. DMPRS.
24"X30" AUTO. OSA & RA. DAMPERS.
1 1/2" HW & HWR. TO POOL WATER HEATER
18"X36" MIXED AIR UNDER 48"X36" MIXED AIR
FLEX CONN
18"X34" RA FROM ABOVE
48"X34" OSA FROM ABOVE
14"X18" ZONE #1
14"X8" ZONE #2
14"X18" ZONE #3
14"Φ BOILER STACK SEE SPEC'S
ANTI-SYPHON DEVICE
FOR
FOS
1/2" FOS & FOR
ELECT. PANEL
CONTROL COMPRESSOR
56"X30" COMBUSTION AIR LOUVER 12" ABOVE FLOOR
VERIFY PIPING & SMOKE OUTLET CONNECTIONS
MECH. CONTROL PANEL

1 BOILER RM. H.&V. PLAN
M-3 SCALE 1/4"=1'-0"

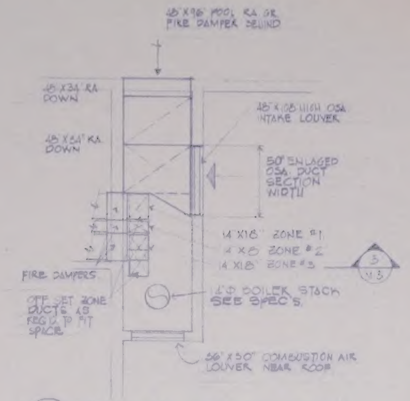
48"X98" POOL RA. GR. FIRE DAMPER BEHIND
48"X34" RA DOWN
48"X34" RA DOWN
48"X108" HIGH OSA INTAKE LOUVER
50" ENLARGED OSA DUCT SECTION WIDTH
14"X18" ZONE #1
14"X8" ZONE #2
14"X18" ZONE #3
FIRE DAMPERS
OFFSET ZONE DUCTS AS REQ'D. TO FIT SPACE
14"Φ BOILER STACK SEE SPEC'S.
56"X30" COMBUSTION AIR LOUVER NEAR ROOF

4 MAIN FLR. CHASE PLAN
M-3 SCALE 1/4"=1'-0"

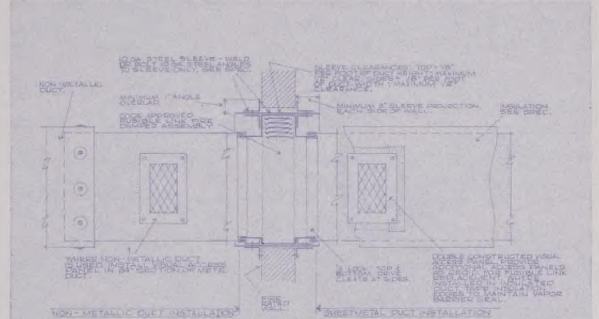
10 GA. STEEL SLEEVE - WELD OR BOLT 10 GA. STEEL ANGLES TO SLEEVE ONLY, SEE SPEC.
SLEEVE CLEARANCES: TOP - 1/8" PER FOOT OF DUCT HEIGHT; MAXIMUM 1/2" CLEAR. SIDES - 1/8" PER FOOT OF DUCT WIDTH; MAXIMUM 1/2" CLEARANCE.
NON-METALLIC DUCT.
MINIMUM 1" ANGLE OVERLAP
CODE APPROVED FUSIBLE LINK FIRE DAMPER ASSEMBLY.
MINIMUM 3" SLEEVE PROJECTION EACH SIDE OF WALL.
INSULATION SEE SPEC.
WHERE NON-METALLIC DUCT IS USED, INSTALL VISUAL ACCESS PANEL IN 24" SECTION OF METAL DUCT.
"S LOCK" TOP & BOTTOM, DRIVE CLEATS AT SIDES.
DOUBLE CONSTRUCTED VISUAL ACCESS PANEL, PROVIDE ADDITIONAL ACCESS PANELS AS REQ'D. FOR FUSIBLE LINK REPLACEMENT. WHERE INSTALLED IN INSULATED DUCT, TAPE INSULATION EDGES TO MAINTAIN VAPOR BARRIER SEAL.
FIRE RATED WALL
NON-METALLIC DUCT INSTALLATION
SHEETMETAL DUCT INSTALLATION

5 TYPICAL FIRE DAMPER DETAIL
M-3 NOT TO SCALE

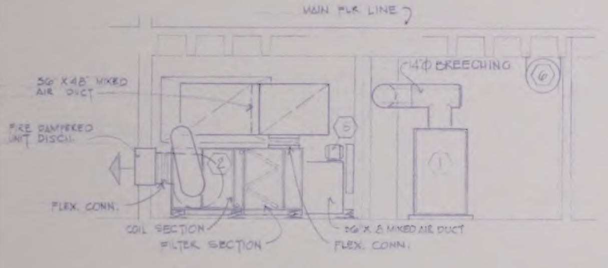

2 SECTION
M-3 SCALE 1/4"=1'-0"

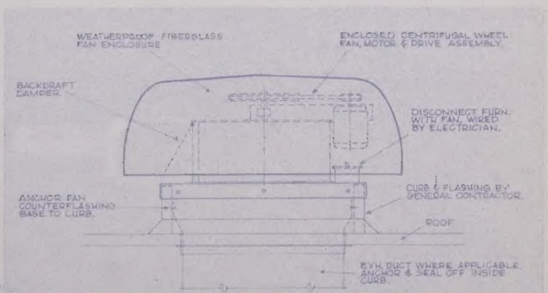
WEATHERPROOF FIBERGLASS FAN ENCLOSURE
ENCLOSED CENTRIFUGAL WHEEL FAN, MOTOR & DRIVE ASSEMBLY.
BACKDRAFT DAMPER.
DISCONNECT FURN. WITH FAN, WIRED BY ELECTRICIAN.
ANCHOR FAN COUNTERFLASHING BASE TO CURB.
CURB & FLASHING BY GENERAL CONTRACTOR.
ROOF
EXH. DUCT WHERE APPLICABLE. ANCHOR & SEAL OFF INSIDE CURB.

6 TYPICAL ROOF EXHAUSTER DETAIL
M-3 NOT TO SCALE

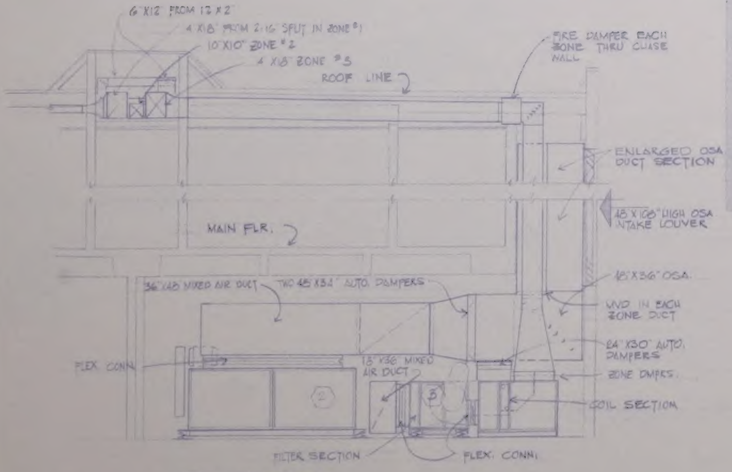

3 SECTION
M-3 SCALE 1/4"=1'-0"

PUMPS				
MARK NUMBER	⑦	⑧	⑨	⑩
SERVICE	HW	HW	HW	HW
TYPE	IN-LINE	IN-LINE	IN-LINE	IN-LINE
ARRANGEMENT	—	—	—	—
GPM	80	67	1	40
DISCHARGE HEAD (FT.)	30	20	20	30
MOTOR (HP)	1	1/2	1/4	1
RPM	1750	1750	1750	750
STARTER				
FLEXIBLE PIPE				
RECEIVER CAPACITY (GAL.)				

BOILERS		
MARK NUMBER		11
FUEL		DIESEL
NOM. BOILER HP		46
GROSS OUTPUT (MBH)		1200
MIN. HEAT'G SURFACE (FT²)		79
TRIM - HOT WATER		30PSI
BURNER	TYPE	[illegible]
	FIRING RATE (GPH)	11
	FAN HP	
	BURNER HP	1/2
	HEATER KW	

DOMESTIC HW GENERATOR	
MARK NUMBER	12
DOM. HW - GPM	10
ENT. DOM. WATER TEMP - °F	40°
LVG. DOM. WATER TEMP - °F	140°
HEAT'G WATER - GPM	10
ENT. HEAT'G WATER TEMP - °F	200°
LVG. HEAT'G WATER TEMP - °F	180°

AIR HANDLING EQUIPMENT			
MARK NUMBER		②	③
TYPE		[illegible]	[illegible]
SYSTEM		POOL	[illegible]
FAN SECTION	TOTAL CFM	15000	[illegible]
	MIN. OSA (CFM)	500	[illegible]
	TSP (IN. H_2O)	1 1/2"	[illegible]
	OUTLET VEL. (fpm)	1510	[illegible]
	RPM	341	[illegible]
	TIP SPEED (fpm)	3360	[illegible]
	MOTOR (HP)	[illegible]	[illegible]
	STARTER TYPE	MAG	MAG
	INTERLOCK WITH	—	—
	ARRANGEMENT	—	—
	WHEEL TYPE	FWD. BC	RADIAL
ISOLATION	TYPE	SPRING	[illegible]
	DEFLECTION	2"	1"
	INERTIA BASE	NO	NO
FILTER	TYPE	DISPOSABLE	[illegible]
	SIZE SQ. FT.	[illegible]	[illegible]
	NUMBER REQ'D.	—	—
HEATING COIL	TOTAL CFM	15000	[illegible]
	TO FIT UNIT	YES	YES
	SIZE	—	—
	NO. REQ'D OR AREA	[illegible]	[illegible]
	ENT. AIR (°F)	55°	55°
	LVG. AIR (°F)	100°	100°
	TOTAL (MBH)	730	172
	MIN. ROWS	2	2
	MAX. FINS/INCH	8	8
	FACE VELOCITY (MAX.)	500	500
	AIR PRESS. LOSS (IN. H_2O)	0.2"	0.4"
[illegible]	[illegible]	37	[illegible]
	TEMPERATURE RANGE	200° to [illegible]	[illegible]
	MAX. PRESS. DROP	3'	[illegible]

NOTES
1. PRESS. TAPS ARE REQ'D. AT EACH PORT OF ALL 3-WAY & DIVERTING CONTROL VALVES.
2. BY PASS LINES ARE TO BE FULL SIZE OF CONTROL VALVE TAPPINGS.
3. PROVIDE AIR VENTS AT ALL SYSTEM HIGH POINTS.

CABINET EXHAUST FAN	
MARK NUMBER	[illegible]
CFM	250
TSP (IN. H_2O)	0.2
RPM	1050
FLANGED INLET & OUTLET	YES

EXHAUST FANS			
MARK NUMBER		④	⑤
DESCRIPTION		[illegible]	[illegible]
SYSTEM		POOL	LOCKER
CFM		3000 EA.	1500
SP. (IN. H_2O)		3/8	1/4
OUTLET VELOCITY (fpm)		1200	1200
RPM		401	480
TIP SPEED (fpm)		1530	2140
MOTOR (HP)		[illegible]	
INTERLOCK WITH MARK		—	[illegible]
WHEEL TYPE		FC	FC
DISCHARGE		—	—
SPECIAL COATINGS		—	—
ISOLATION	TYPE	NORMAL	NORMAL
	DEFLECTION	—	—
	INERTIA BASE	—	—
NUMBER REQ'D		THREE	ONE

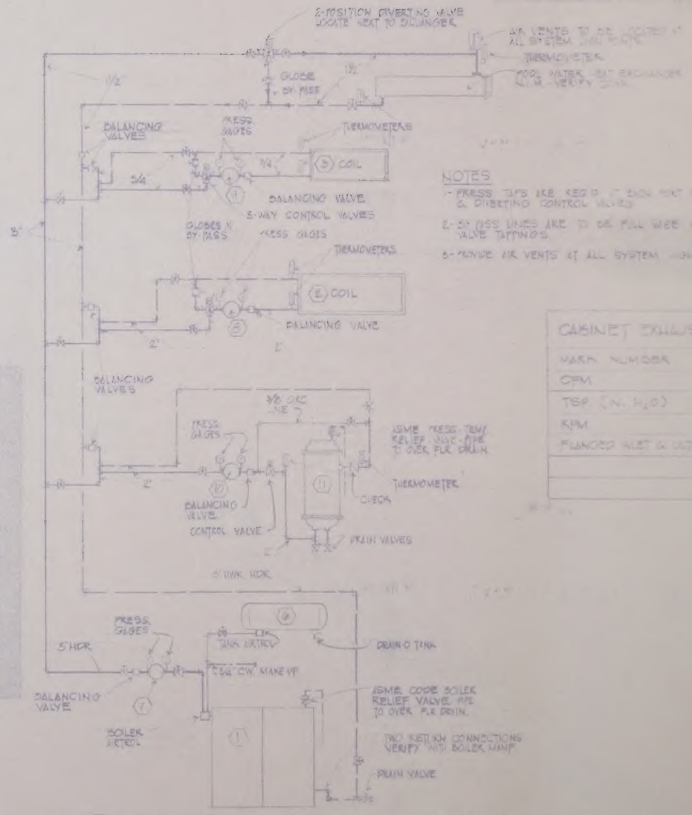

7 HEATING WATER PIPING SYSTEM DIAGRAM
M-3 DIAGRAMMATIC

TANKS	
MARK NUMBER	⑥
SERVICE	SW
CAPACITY	[illegible]
SIZE	[illegible]
CODE LABEL	ASME

BROWN/BROWN/GRIDER
ARCHITECTS/A.I.A. ASTORIA, OREGON
TOM POTTER & ASSOCIATE
DATE SEPT. 8 1972 PROJECT 11121
M3

YMCA SWIMMING POOL
ASTORIA OREGON

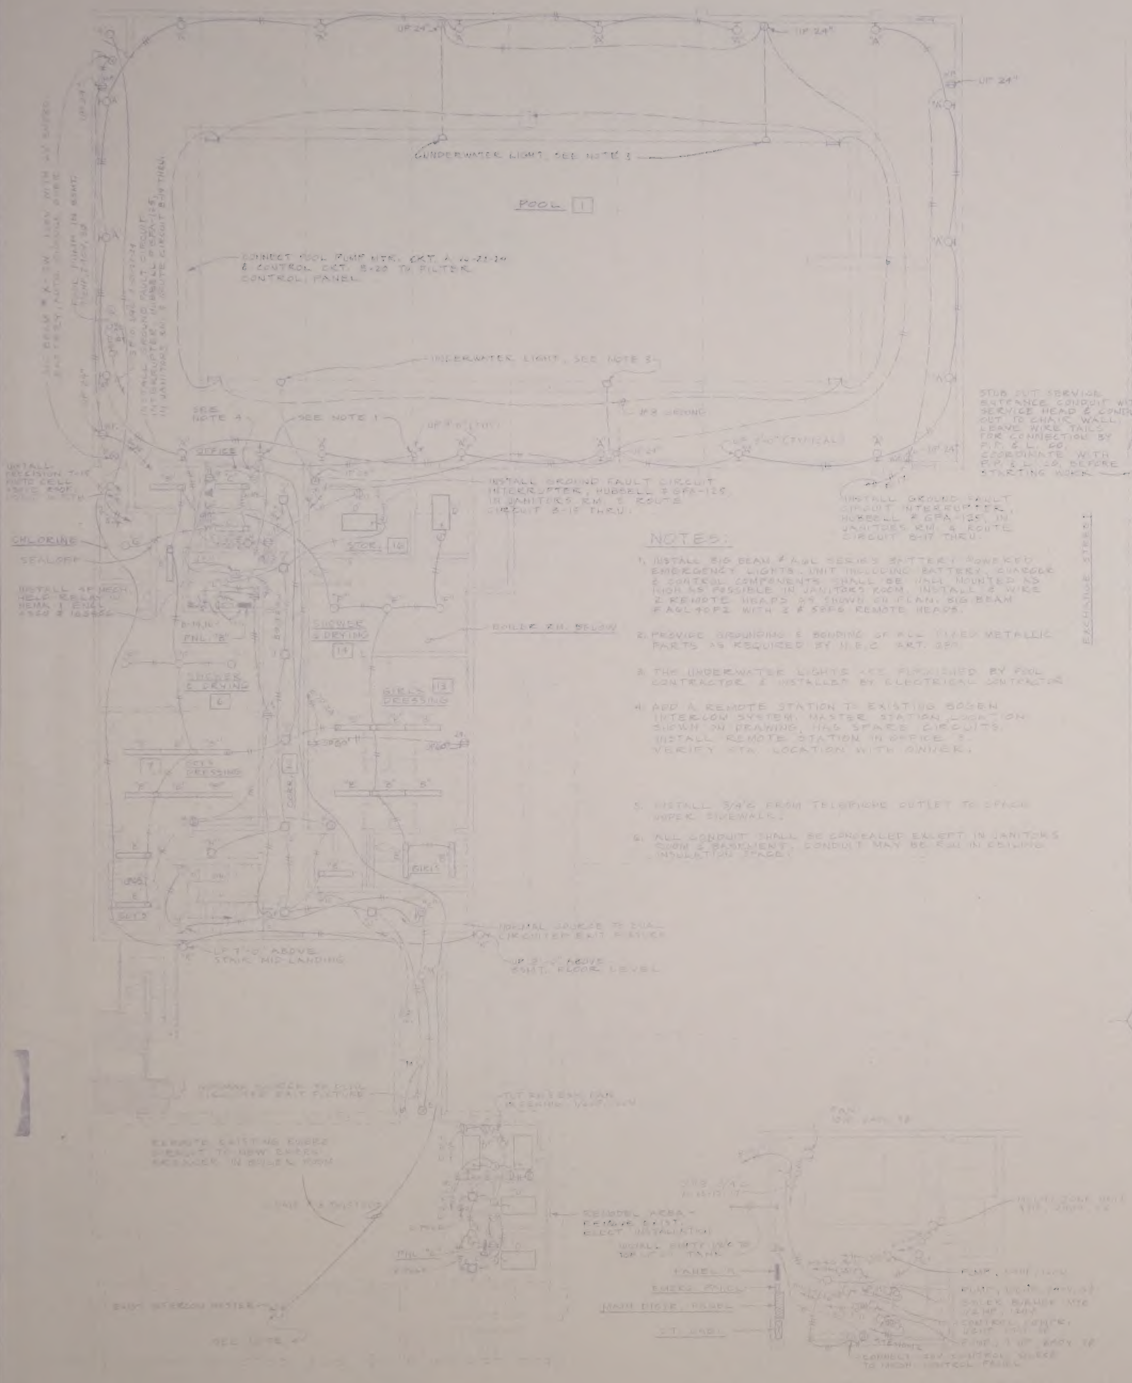
POOL 1
UNDERWATER LIGHT, SEE NOTE 3
CONNECT POOL PUMP MTR. CKT. A-16-21-24 & CONTROL CKT. B-20 TO FILTER CONTROL PANEL
UNDERWATER LIGHT, SEE NOTE 3
SEE NOTE 4
SEE NOTE 1
#8 GROUND
UP 24"
INSTALL GROUND FAULT CIRCUIT INTERRUPTER, HUBBELL #GFA-125 IN JANITORS RM. & ROUTE CIRCUIT B-17 THRU.
INSTALL GROUND FAULT CIRCUIT INTERRUPTER, HUBBELL #GFA-125, IN JANITORS RM. & ROUTE CIRCUIT B-17 THRU.
CHLORINE
SEALOFF
OFFICE
BOILER RM. BELOW
SHOWER & DRYING
DRESSING
EXCHANGE STREET

NOTES:

1. INSTALL BIG BEAM #AGL SERIES BATTERY POWERED EMERGENCY LIGHTS. UNIT INCLUDING BATTERY, CHARGER & CONTROL COMPONENTS SHALL BE WALL MOUNTED AS HIGH AS POSSIBLE IN JANITORS ROOM. INSTALL & WIRE 2 REMOTE HEADS AS SHOWN ON PLAN. BIG BEAM #AGL40F2 WITH 2 #58F6 REMOTE HEADS.
2. PROVIDE GROUNDING & BONDING OF ALL FIXED METALLIC PARTS AS REQUIRED BY N.E.C. ART. 680.
3. THE UNDERWATER LIGHTS ARE FURNISHED BY POOL CONTRACTOR & INSTALLED BY ELECTRICAL CONTRACTOR.
4. ADD A REMOTE STATION TO EXISTING BOGEN INTERCOM SYSTEM. MASTER STATION, LOCATION SHOWN ON DRAWING, HAS SPARE CIRCUITS. INSTALL REMOTE STATION IN OFFICE & VERIFY STA. LOCATION WITH OWNER.
5. INSTALL 3/4"C FROM TELEPHONE OUTLET TO SPACE UNDER SIDEWALK.
6. ALL CONDUIT SHALL BE CONCEALED EXCEPT IN JANITORS ROOM & BASEMENT. CONDUIT MAY BE RUN IN CEILING INSULATION SPACE.

ELECTRICAL PLAN

SCALE: 1/8"=1'-0"

BOILER ROOM ELECTRICAL PLAN

SCALE: 1/4"=1'-0"

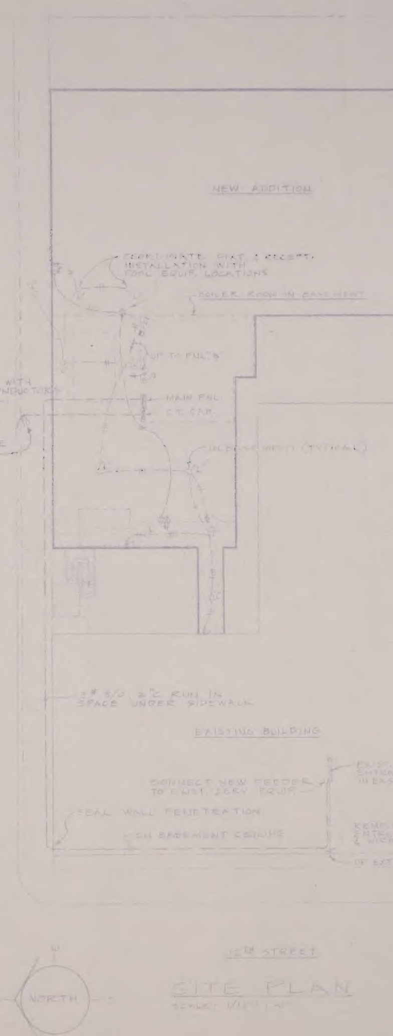
NEW ADDITION
COORDINATE EXIST. & RECEPT. INSTALLATION WITH POOL EQUIP. LOCATIONS
BOILER ROOM IN BASEMENT
STUB OUT SERVICE ENTRANCE CONDUIT WITH SERVICE HEAD & CONDUCTORS OUT TO CHAIN WALL. LEAVE WIRE TAILS FOR CONNECTION BY P.P. & L. CO. COORDINATE WITH P.P. & L. CO. BEFORE STARTING WORK.
MAIN PNL.
C.T. CAB.
EXISTING BUILDING
CONNECT NEW FEEDER TO EXIST. SERV. EQUIP.
SEAL WALL PENETRATION
ON BASEMENT CEILING
12TH STREET
NORTH

SITE PLAN

SCALE: 1/16"=1'-0"

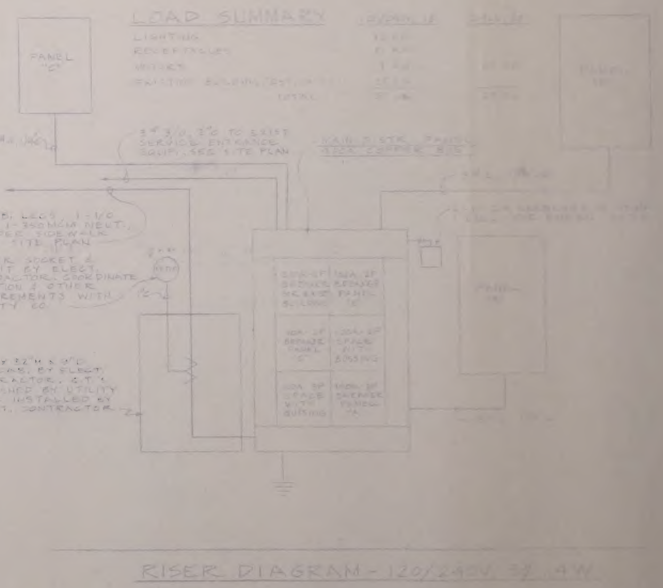
PANEL "C"
3#3/0, 2"C TO EXIST. SERVICE ENTRANCE EQUIP., SEE SITE PLAN
MAIN DISTR. PANEL 225A COPPER BUS
METER, SOCKET & CONDUIT BY ELECT. CONTRACTOR. COORDINATE LOCATION & OTHER REQUIREMENTS WITH UTILITY CO.
24" x 36" x 9" C.T. CAB. BY ELECT. CONTRACTOR. C.T.'S FURNISHED BY UTILITY CO. & INSTALLED BY ELECT. CONTRACTOR
PANEL "A"

RISER DIAGRAM - 120/240V, 3Ø, 4W

	SYMBOL LEGEND
▭	FLUORESCENT LIGHTING FIXTURE
○	INCANDESCENT LIGHTING FIXTURE
○H	WALL MOUNT LIGHTING FIXTURE
⊗	EXIT FIXTURE
Ⓙ	JUNCTION BOX
$	SWITCH, SINGLE POLE
$3	SWITCH, THREE WAY
$P	SWITCH WITH PILOT LIGHT
$M	SWITCH, 3 POSITION MOMENTARY CONTACT
▷	INTERCOM
WP	WEATHERPROOF
⊖	DUPLEX RECEPTACLE
▶	TELEPHONE OUTLET
Ⓜ	MOTOR
⊠	MAGNETIC STARTER
⊡	DISCONNECT SWITCH

PANEL SCHEDULE

PANEL	BREAKERS	CIRCUIT NUMBERS
A 240V 3Ø, 3W 100A BUS SURFACE MOUNT	4 - 2P - [illegible]A 1 - 2P - [illegible] 1 - 3P - [illegible]A 1 - 3P - 70A [illegible] SPACES	[illegible] [illegible] 20-22-24 13-15-17 [illegible]
B 120/240V 1Ø, 3W 100A BUS SURFACE MOUNT	26 - 1P - 20A 4 - 1P SPACES	1 THRU 24, 27 26, 28, 29, 30
C 120/240V 1Ø, 3W 100A BUS SURFACE MOUNT	10 - 1P - 20A 2 - 1P SPACES	1 THRU 9, 11 10, 12

LOAD SUMMARY

	[illegible]	[illegible]
LIGHTING	[illegible]	
RECEPTACLES	[illegible]	
MOTORS	[illegible]	[illegible]
EXISTING BUILDING (EST.)	[illegible]	
TOTAL	[illegible]	[illegible]

BROWN/BROWN/GRIDER
ARCHITECTS / A.I.A. ASTORIA, OREGON
[illegible] / ASSOCIATE
DATE SEPT. 8, 197[illegible] PROJECT 7[illegible]

E1

YMCA SWIMMING POOL

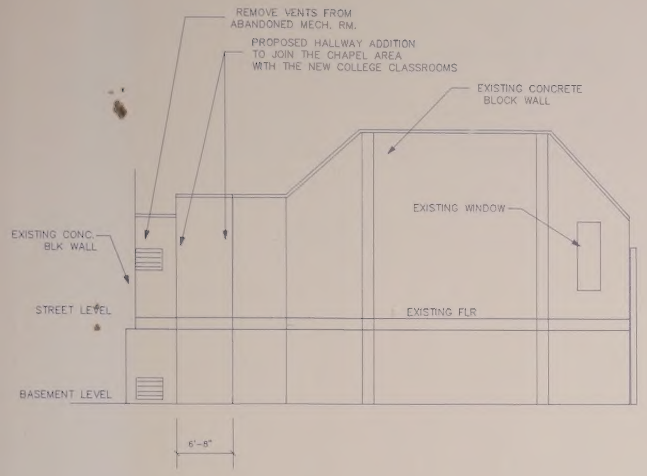
REMOVE VENTS FROM ABANDONED MECH. RM.
PROPOSED HALLWAY ADDITION TO JOIN THE CHAPEL AREA WITH THE NEW COLLEGE CLASSROOMS
EXISTING CONCRETE BLOCK WALL
EXISTING WINDOW
EXISTING CONC. BLK WALL
STREET LEVEL
EXISTING FLR
BASEMENT LEVEL
6'-8"

WEST ELEVATION OF CHAPEL

SCALE: 1/8" = 1'-0"

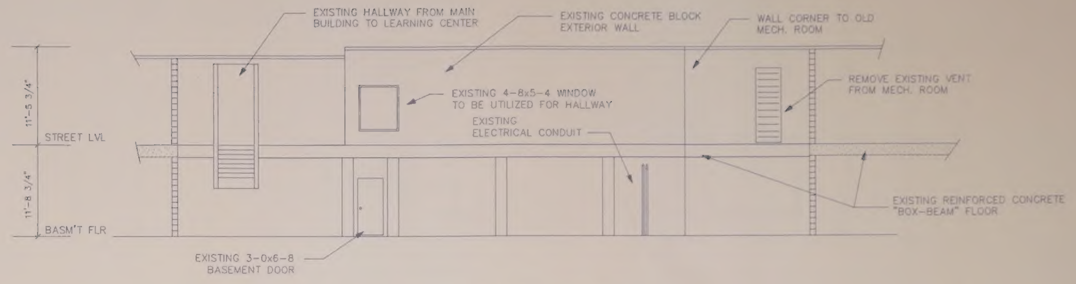
EXISTING HALLWAY FROM MAIN BUILDING TO LEARNING CENTER
EXISTING CONCRETE BLOCK EXTERIOR WALL
WALL CORNER TO OLD MECH. ROOM
11'-5 3/4"
REMOVE EXISTING VENT FROM MECH. ROOM
EXISTING 4-8x5-4 WINDOW TO BE UTILIZED FOR HALLWAY
EXISTING ELECTRICAL CONDUIT
STREET LVL
11'-8 3/4"
EXISTING REINFORCED CONCRETE "BOX-BEAM" FLOOR
BASM'T FLR
EXISTING 3-0x6-8 BASEMENT DOOR

EXISTING NORTH ELEVATION

SCALE: 1/8" = 1'-0"

CONSTRUCTION NOTES

PURPOSE: CONTINUE REMODEL OF ORIGINAL Y.M.C.A. BUILDING INTO EDUCATION FACITLITIES. REMODEL OF EXISTING RACQUET BALL COURTS INTO COLLEGE AND HIGH SCHOOL CLASSROOM USE.

OCCUPANCY: EXISTING - UNCLASSIFIED
PROPOSED - 'E'

TYPE CONSTRUCTION: V 1-HOUR

SNOW LOAD = 25 PSF

SEISMIC ZONE IIB

WIND LOAD = 80 MPH

GROSS FLOOR AREA OF REMODEL = 4,600 SF

ALL NEW DOORS TO BE 3-0x6-8 METAL EXTERIOR, 1-HOUR RATING

* DENOTES LOCATION FOR INSTALLATION OF ILLUMINATED EXIT SIGN, PER UBC 3313-3314

STAIRWAYS SHALL HAVE HANDRAILS ON EACH SIDE. HANDRAILS SHALL EXTEND NOT LESS THAN 6-INCHES BEYOND THE TOP AND BOTTOM RISERS. HANDRAILS SHALL BE PROVIDED WITH RETURNS.

NO PLUMBING IS TO BE INCLUDED WITH THIS REMODELING PROJECT.

FLOOR LOAD CLASSROOMS = 40 PSF

FLOOR LOAD CORRIDORS = 100 PSF

CONCRETE MINIMUM 2,500 PSI

HALLWAY FLOOR JOISTS - #3 HEM-FIR OR BETTER

NEW CLASSROOM FLOOR JOISTS - #2 HEM-FIR OR BETTER

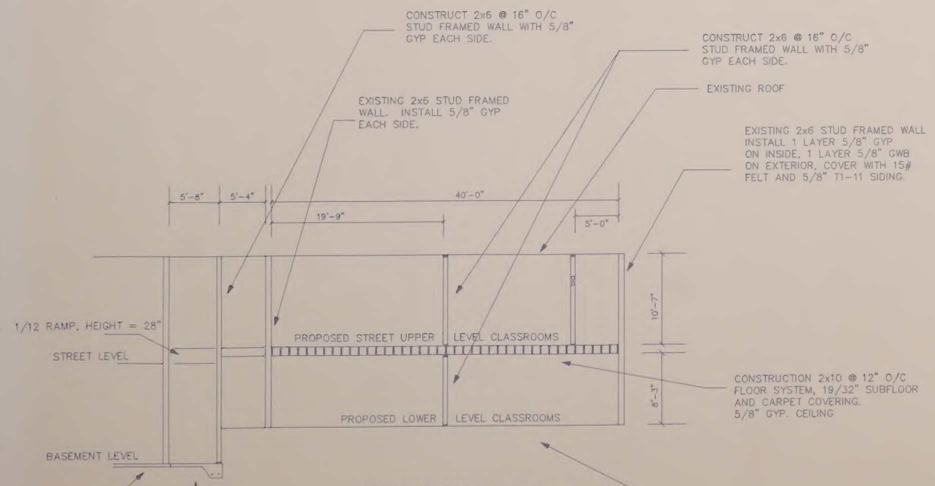
CONSTRUCT 2x6 @ 16" O/C STUD FRAMED WALL WITH 5/8" GYP EACH SIDE.
CONSTRUCT 2x6 @ 16" O/C STUD FRAMED WALL WITH 5/8" GYP EACH SIDE.
EXISTING ROOF
EXISTING 2x6 STUD FRAMED WALL. INSTALL 5/8" GYP EACH SIDE.
EXISTING 2x6 STUD FRAMED WALL INSTALL 1 LAYER 5/8" GYP ON INSIDE, 1 LAYER 5/8" GWB ON EXTERIOR, COVER WITH 15# FELT AND 5/8" T1-11 SIDING.
5'-8"
5'-4"
40'-0"
19'-9"
5'-0"
10'-7"
1/12 RAMP, HEIGHT = 28"
STREET LEVEL
PROPOSED STREET UPPER LEVEL CLASSROOMS
CONSTRUCTION 2x10 @ 12" O/C FLOOR SYSTEM, 19/32" SUBFLOOR AND CARPET COVERING. 5/8" GYP. CEILING
8'-3"
PROPOSED LOWER LEVEL CLASSROOMS
BASEMENT LEVEL
EXISTING PILING AND BEAM FOUNDATION
EXISTING CONC FLOOR
CONSTRUCT CONCRETE FLOOR AT BASEMENT LEVEL

ELEVATION SECTION C-C

SCALE: 1/8" = 1'-0"

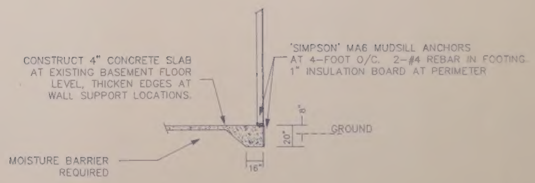
'SIMPSON' MA6 MUDSILL ANCHORS AT 4-FOOT O/C. 2-#4 REBAR IN FOOTING. 1" INSULATION BOARD AT PERIMETER
CONSTRUCT 4" CONCRETE SLAB AT EXISTING BASEMENT FLOOR LEVEL, THICKEN EDGES AT WALL SUPPORT LOCATIONS.
8"
GROUND
20"
MOISTURE BARRIER REQUIRED
16"

TYPICAL CONCRETE FLOOR/FOOTING

SCALE: 1" = 1'-0"

JAMES BENJAMIN RANKIN
10,517
JULY 13, 1979
12/31/91

LEWIS & CLARK CHRISTIAN ACADEMY
514 12th STREET - ASTORIA, OR. 97103

J.B. RANKIN ENGINEERING
P.O. BOX 187 WARRENTON, OR. 97146
(503) 861-2569 or 738-8159

REMODEL OF EXISTING RACQUET BALL COURTS
INTO CLASSROOM FACILITIES

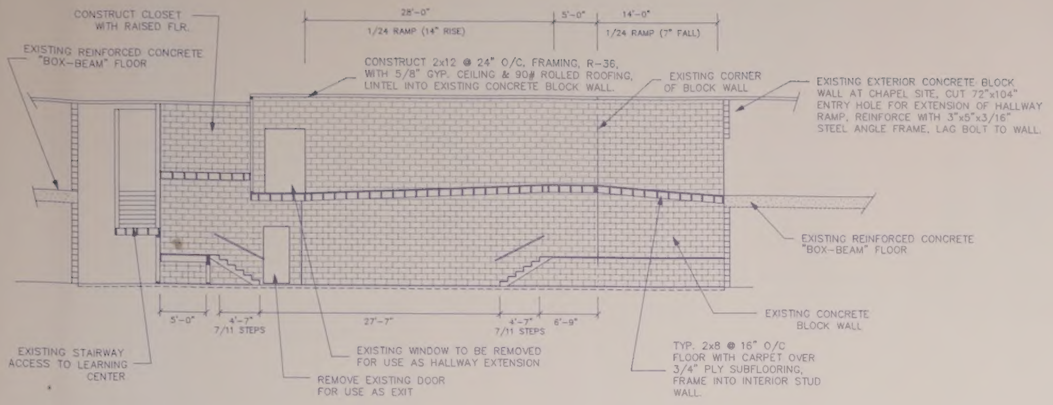
CONSTRUCT CLOSET WITH RAISED FLR.
EXISTING REINFORCED CONCRETE "BOX-BEAM" FLOOR
28'-0"
1/24 RAMP (14" RISE)
5'-0"
14'-0"
1/24 RAMP (7" FALL)
CONSTRUCT 2x12 @ 24" O/C, FRAMING, R-36, WITH 5/8" GYP. CEILING & 90# ROLLED ROOFING, LINTEL INTO EXISTING CONCRETE BLOCK WALL.
EXISTING CORNER OF BLOCK WALL
EXISTING EXTERIOR CONCRETE BLOCK WALL AT CHAPEL SITE, CUT 72"x104" ENTRY HOLE FOR EXTENSION OF HALLWAY RAMP, REINFORCE WITH 3"x5"x3/16" STEEL ANGLE FRAME, LAG BOLT TO WALL.
EXISTING REINFORCED CONCRETE "BOX-BEAM" FLOOR
EXISTING CONCRETE BLOCK WALL
5'-0"
4'-7"
7/11 STEPS
27'-7"
4'-7"
7/11 STEPS
6'-9"
EXISTING STAIRWAY ACCESS TO LEARNING CENTER
EXISTING WINDOW TO BE REMOVED FOR USE AS HALLWAY EXTENSION
REMOVE EXISTING DOOR FOR USE AS EXIT
TYP. 2x8 @ 16" O/C FLOOR WITH CARPET OVER 3/4" PLY SUBFLOORING, FRAME INTO INTERIOR STUD WALL.

PROPOSED ELEVATION A–A

SCALE: 1/8" = 1'-0"

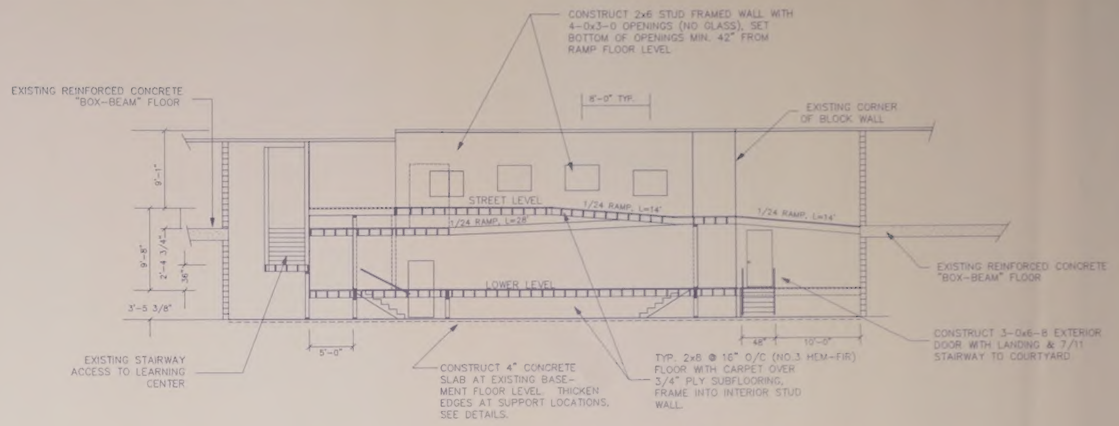
CONSTRUCT 2x6 STUD FRAMED WALL WITH 4-0x3-0 OPENINGS (NO GLASS), SET BOTTOM OF OPENINGS MIN. 42" FROM RAMP FLOOR LEVEL
EXISTING REINFORCED CONCRETE "BOX-BEAM" FLOOR
8'-0" TYP.
EXISTING CORNER OF BLOCK WALL
9'-1"
9'-8"
2'-4 3/4"
36"
3'-5 3/8"
STREET LEVEL
1/24 RAMP, L=14'
1/24 RAMP, L=28'
1/24 RAMP, L=14'
LOWER LEVEL
EXISTING REINFORCED CONCRETE "BOX-BEAM" FLOOR
5'-0"
48"
10'-0"
EXISTING STAIRWAY ACCESS TO LEARNING CENTER
CONSTRUCT 4" CONCRETE SLAB AT EXISTING BASEMENT FLOOR LEVEL. THICKEN EDGES AT SUPPORT LOCATIONS, SEE DETAILS.
TYP. 2x8 @ 16" O/C (NO.3 HEM-FIR) FLOOR WITH CARPET OVER 3/4" PLY SUBFLOORING, FRAME INTO INTERIOR STUD WALL.
CONSTRUCT 3-0x6-8 EXTERIOR DOOR WITH LANDING & 7/11 STAIRWAY TO COURTYARD

PROPOSED ELEVATION A–A

SCALE: 1/8" = 1'-0"

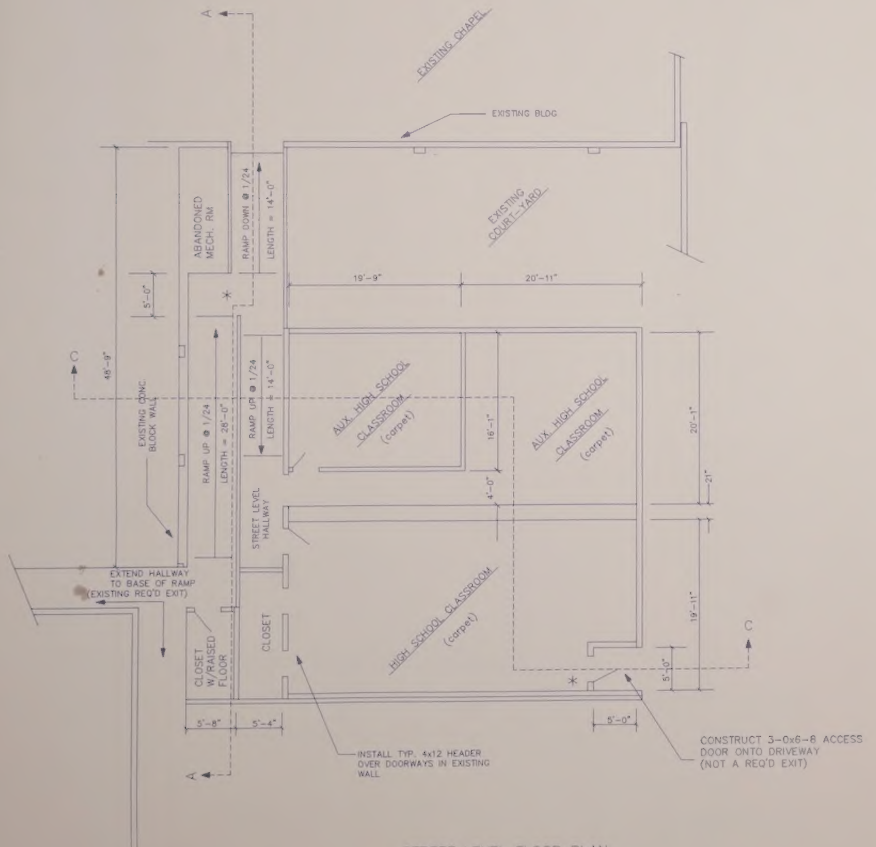
A
EXISTING CHAPEL
EXISTING BLDG
ABANDONED MECH. RM
RAMP DOWN @ 1/24
LENGTH = 14'-0"
EXISTING COURT-YARD
19'-9"
20'-11"
5'-0"
48'-9"
C
EXISTING CONC. BLOCK WALL
RAMP UP @ 1/24
LENGTH = 28'-0"
RAMP UP @ 1/24
LENGTH = 14'-0"
AUX. HIGH SCHOOL CLASSROOM (carpet)
16'-1"
AUX. HIGH SCHOOL CLASSROOM (carpet)
20'-1"
4'-0"
21"
STREET LEVEL HALLWAY
EXTEND HALLWAY TO BASE OF RAMP (EXISTING REQ'D EXIT)
CLOSET W/RAISED FLOOR
CLOSET
HIGH SCHOOL CLASSROOM (carpet)
19'-11"
C
5'-0"
5'-8"
5'-4"
5'-0"
INSTALL TYP. 4x12 HEADER OVER DOORWAYS IN EXISTING WALL
CONSTRUCT 3-0x6-8 ACCESS DOOR ONTO DRIVEWAY (NOT A REQ'D EXIT)
A

STREET LEVEL FLOOR PLAN

SCALE: 1/8" = 1'-0"

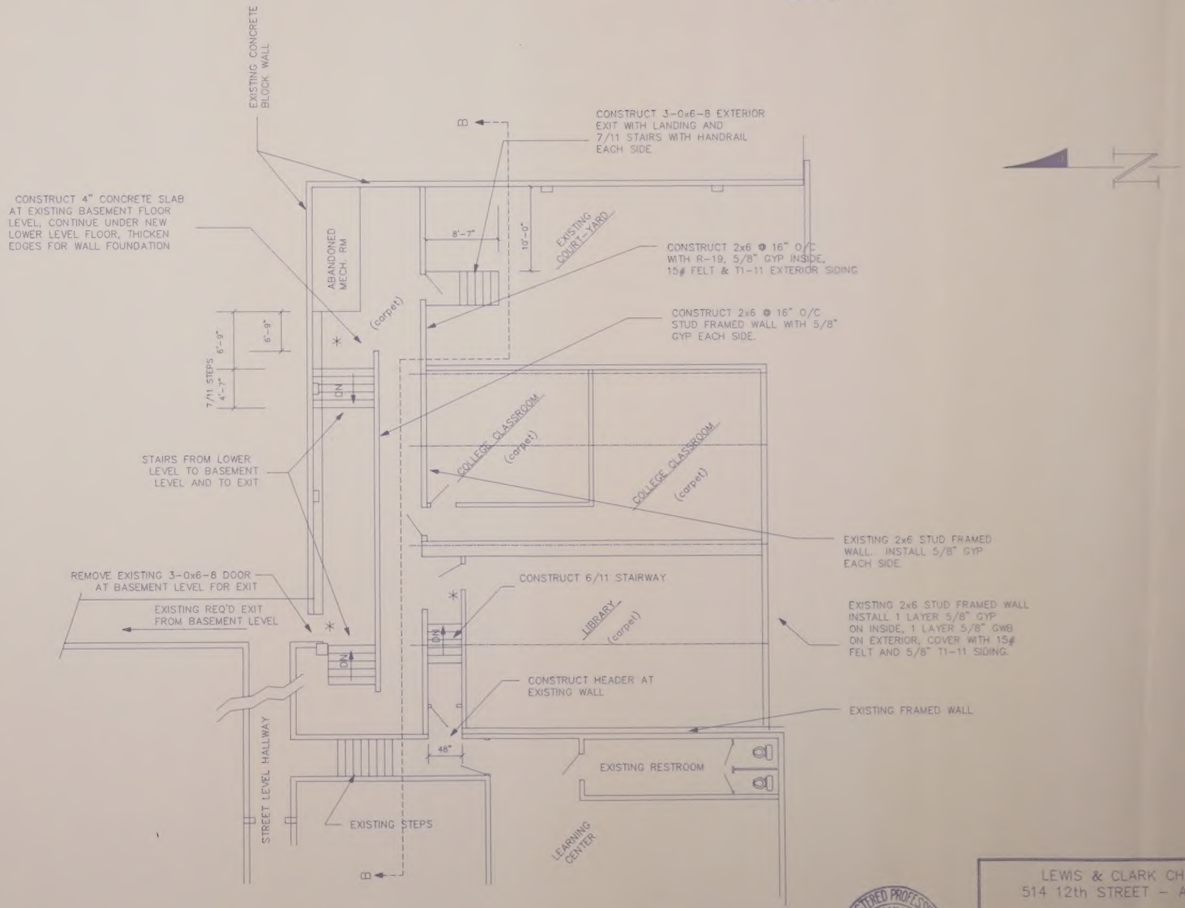
EXISTING CONCRETE BLOCK WALL
B
CONSTRUCT 3-0x6-8 EXTERIOR EXIT WITH LANDING AND 7/11 STAIRS WITH HANDRAIL EACH SIDE
N
CONSTRUCT 4" CONCRETE SLAB AT EXISTING BASEMENT FLOOR LEVEL, CONTINUE UNDER NEW LOWER LEVEL FLOOR, THICKEN EDGES FOR WALL FOUNDATION
ABANDONED MECH. RM
8'-7"
10'-0"
EXISTING COURT-YARD
CONSTRUCT 2x6 @ 16" O/C WITH R-19, 5/8" GYP INSIDE, 15# FELT & T1-11 EXTERIOR SIDING
(carpet)
CONSTRUCT 2x6 @ 16" O/C STUD FRAMED WALL WITH 5/8" GYP EACH SIDE.
6'-9"
6'-9"
7/11 STEPS
4'-7"
DN
COLLEGE CLASSROOM (carpet)
COLLEGE CLASSROOM (carpet)
STAIRS FROM LOWER LEVEL TO BASEMENT LEVEL AND TO EXIT
EXISTING 2x6 STUD FRAMED WALL. INSTALL 5/8" GYP EACH SIDE.
REMOVE EXISTING 3-0x6-8 DOOR AT BASEMENT LEVEL FOR EXIT
CONSTRUCT 6/11 STAIRWAY
EXISTING REQ'D EXIT FROM BASEMENT LEVEL
LIBRARY (carpet)
EXISTING 2x6 STUD FRAMED WALL INSTALL 1 LAYER 5/8" GYP ON INSIDE, 1 LAYER 5/8" GWB ON EXTERIOR, COVER WITH 15# FELT AND 5/8" T1-11 SIDING.
DN
DN
CONSTRUCT HEADER AT EXISTING WALL
EXISTING FRAMED WALL
48"
EXISTING RESTROOM
STREET LEVEL HALLWAY
EXISTING STEPS
LEARNING CENTER
B

LOWER LEVEL FLOOR PLAN

SCALE: 1/8" = 1'-0"

10,517
JULY 13, 1979
JAMES BENJAMIN RANKIN

LEWIS & CLARK CHRISTIAN ACADEMY
514 12th STREET – ASTORIA, OR. 97103

J.B. RANKIN ENGINEERING
P.O. BOX 187 WARRENTON, OR. 97146
(503) 861-2569 or 738-8159

REMODEL OF EXISTING RACQUET BALL COURTS
INTO CLASSROOM FACILITIES

FILE: LCCA